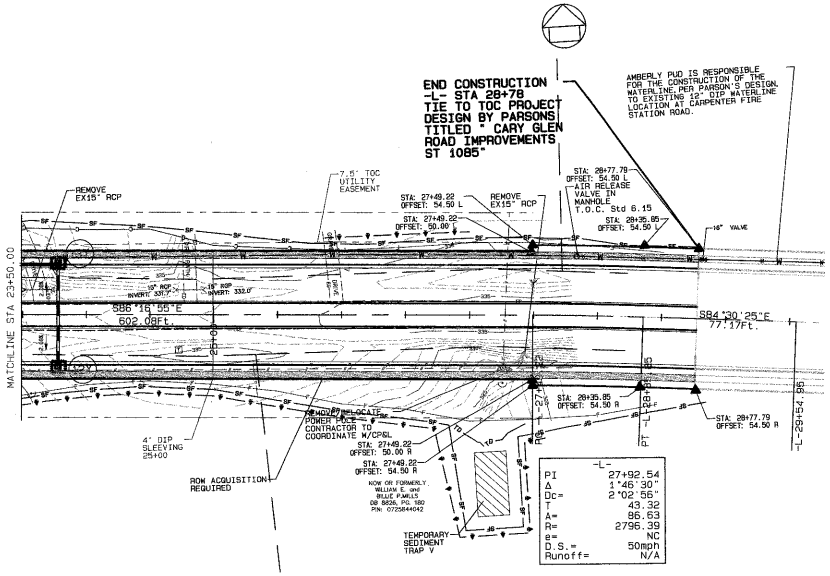

GRAPHIC SCALE 1"=50'

0 50 100 150

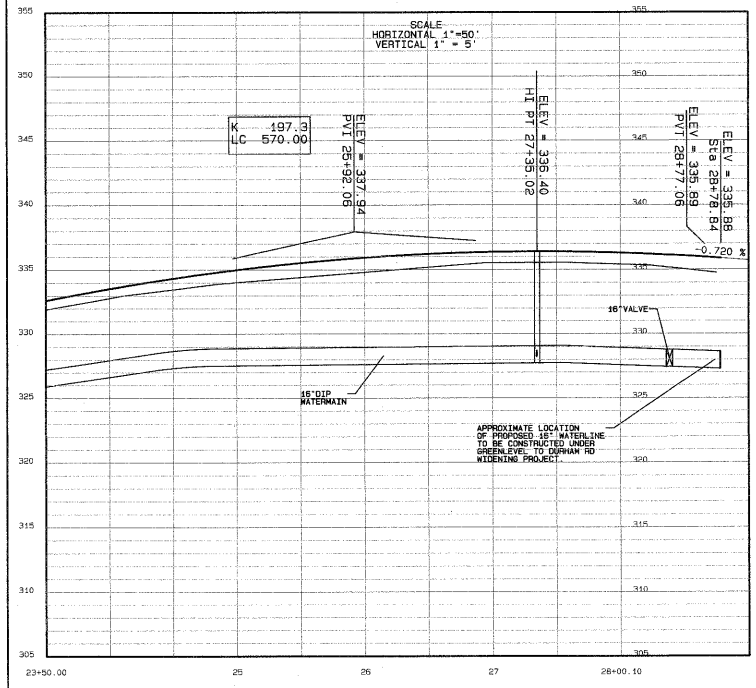

APPROVED
TOWN OF CARY
PROJECT# 03-SP-005

Approved by DRC Date 9-29-03
Planning BB Date 11-26-03
Engineering TS ST Date 11-26-03

CHAS. H. SELLS, INC.
Consulting Engineers, Surveyors & Photogrammetrists
15300 Weston Parkway
Suite 106
Cary, NC 27513
Tel: 919-678-0035
Fax: 919-678-0206
www.chashsells.com

NORTH CAROLINA PROFESSIONAL SEAL 024627 ENGINEER DONALD A. SEWER

RELEASED FOR CONSTRUCTION
11-03-03

AMBERLY ROADWAYS
AMBERLY PUD PHASE 1

Cary, NC

Sandler at Amberly
448 Viking Drive, Suite 220
Virginia Beach, Virginia 23452

REVISIONS

Project #: 02436.002	Date: Sept 12, 2003
Drawn by: TS	Checked by: DS/SL

TITLE
Carpenter Fire Station Road Plan and Profile, Erosion Control

SHEET
13

© CHAS.H.SELLS,INC. ALL RIGHTS ARE RESERVED. ANY POSSESSION, REPRODUCTION OR OTHER USE OF THIS DOCUMENT WITHOUT PRIOR PERMISSION FROM CHAS.H.SELLS,INC., IS EXPRESSLY PROHIBITED.