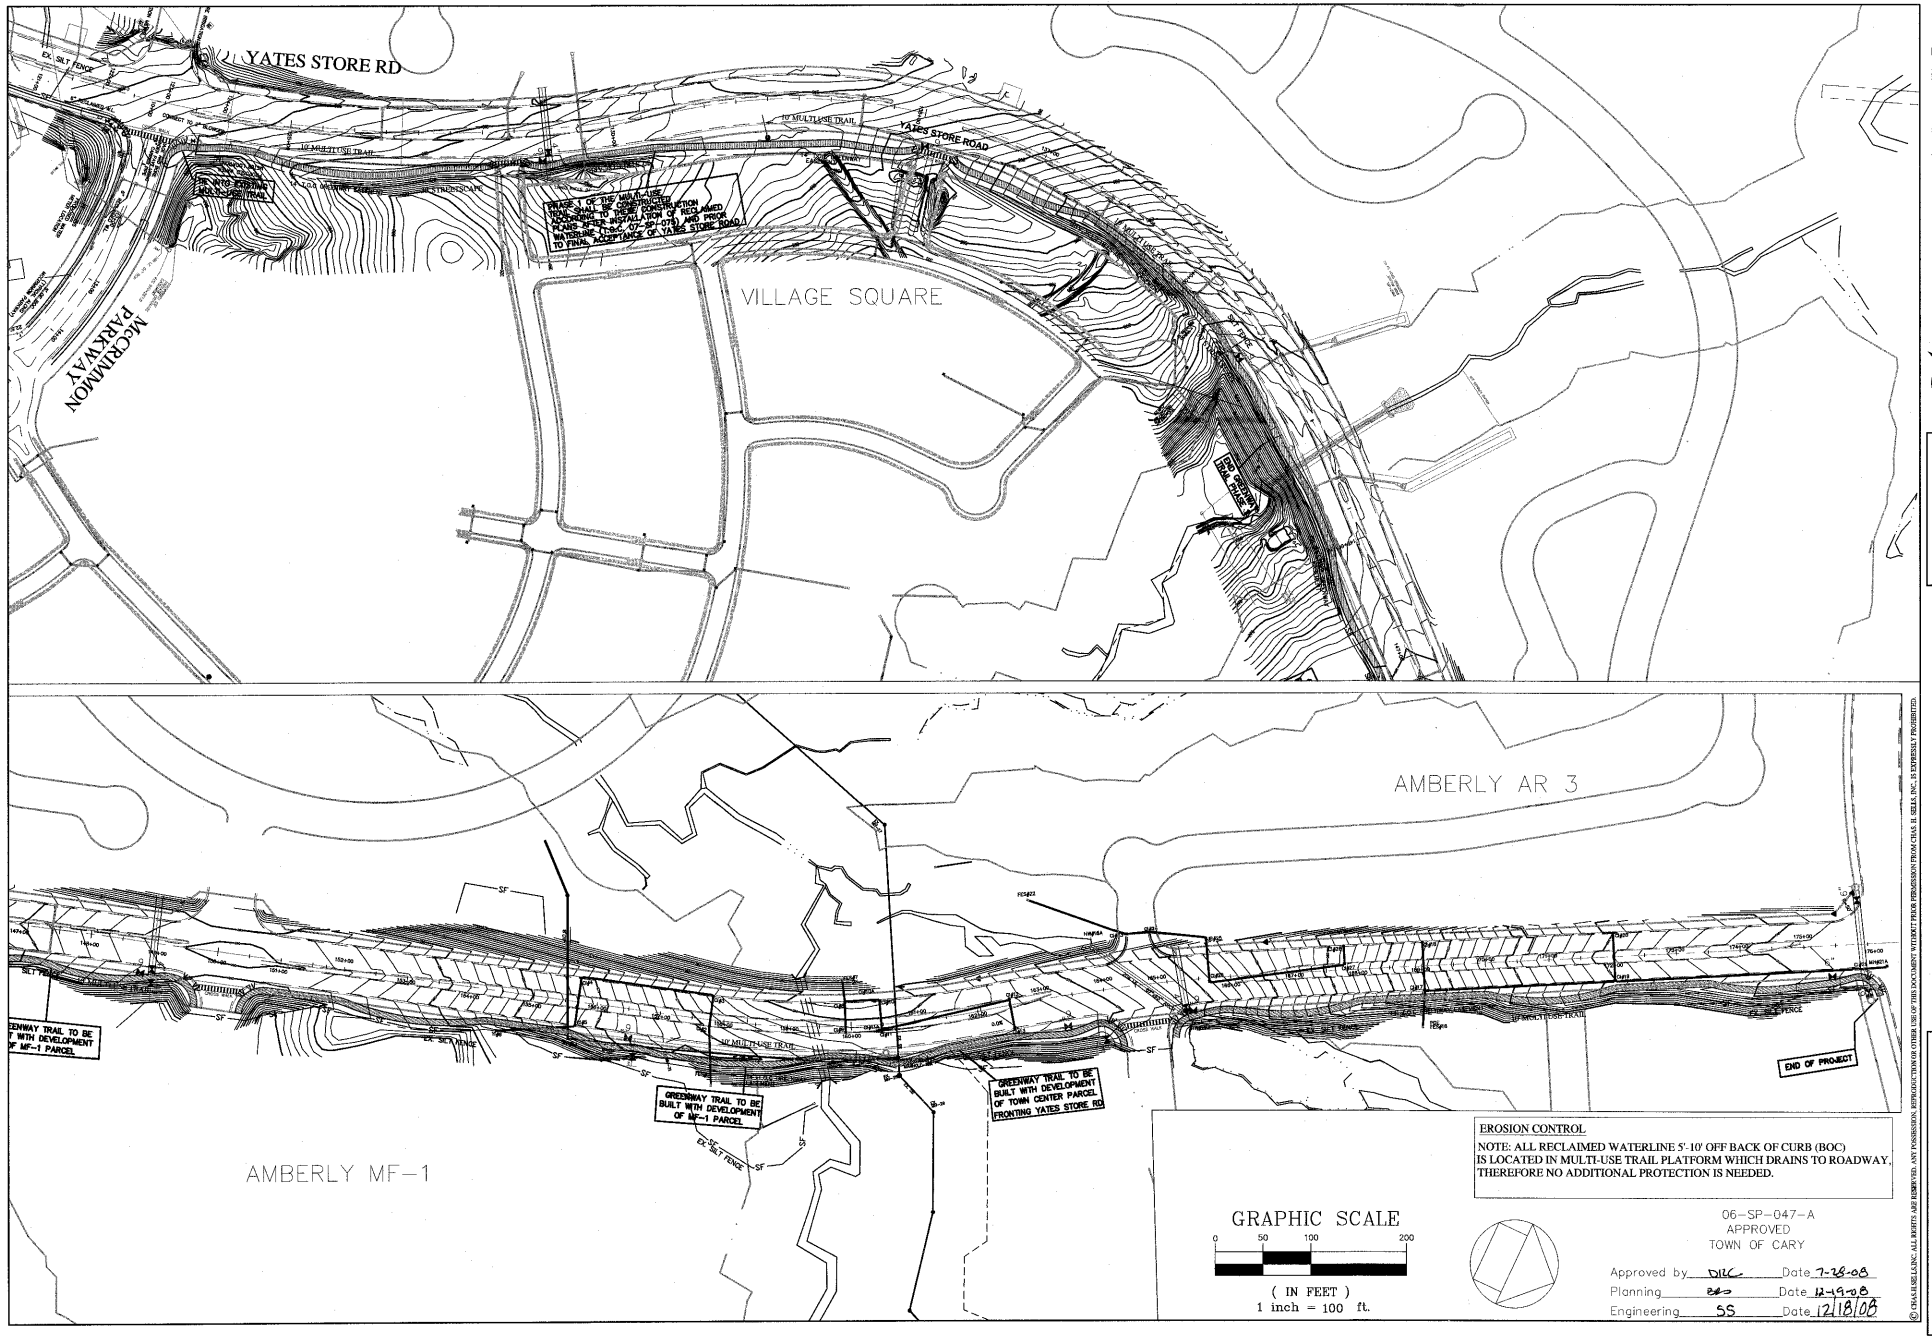

EROSION CONTROL

NOTE: ALL RECLAIMED WATERLINE 5'-10' OFF BACK OF CURB (BOC) IS LOCATED IN MULTI-USE TRAIL PLATFORM WHICH DRAINS TO ROADWAY, THEREFORE NO ADDITIONAL PROTECTION IS NEEDED.

06-SP-047-A
APPROVED
TOWN OF CARY

Approved by DLC Date 7-28-08
Planning BB Date 12-9-08
Engineering SS Date 12/18/08

CHAS. H. SELLS, INC.
Civil Engineering, Surveying and Planning
15401 Weston Parkway
Suite 100
Cary, NC 27513
Tel: 919-678-0035
Fax: 919-678-0206
www.chashsells.com

NORTH CAROLINA PROFESSIONAL ENGINEER SEAL 024827 DONALD A. SEIER

RELEASED FOR CONSTRUCTION

Amberly Roadway Phase 2

Cary, NC

GS Carolina
4011 Westchase Blvd, Suite 175
Raleigh, NC 27607

REVISIONS

PROJECT #: 04-4027 DATE: 06/25/08

DRAWN BY: MB CHECKED BY: DS

TITLE

OVERALL EROSION CONTROL

SHEET

C2.0

© CHAS.H.SELLS,INC. ALL RIGHTS ARE RESERVED. ANY POSSESSION, REPRODUCTION OR OTHER USE OF THIS DOCUMENT WITHOUT PRIOR PERMISSION FROM CHAS. H. SELLS, INC., IS EXPRESSLY PROHIBITED.