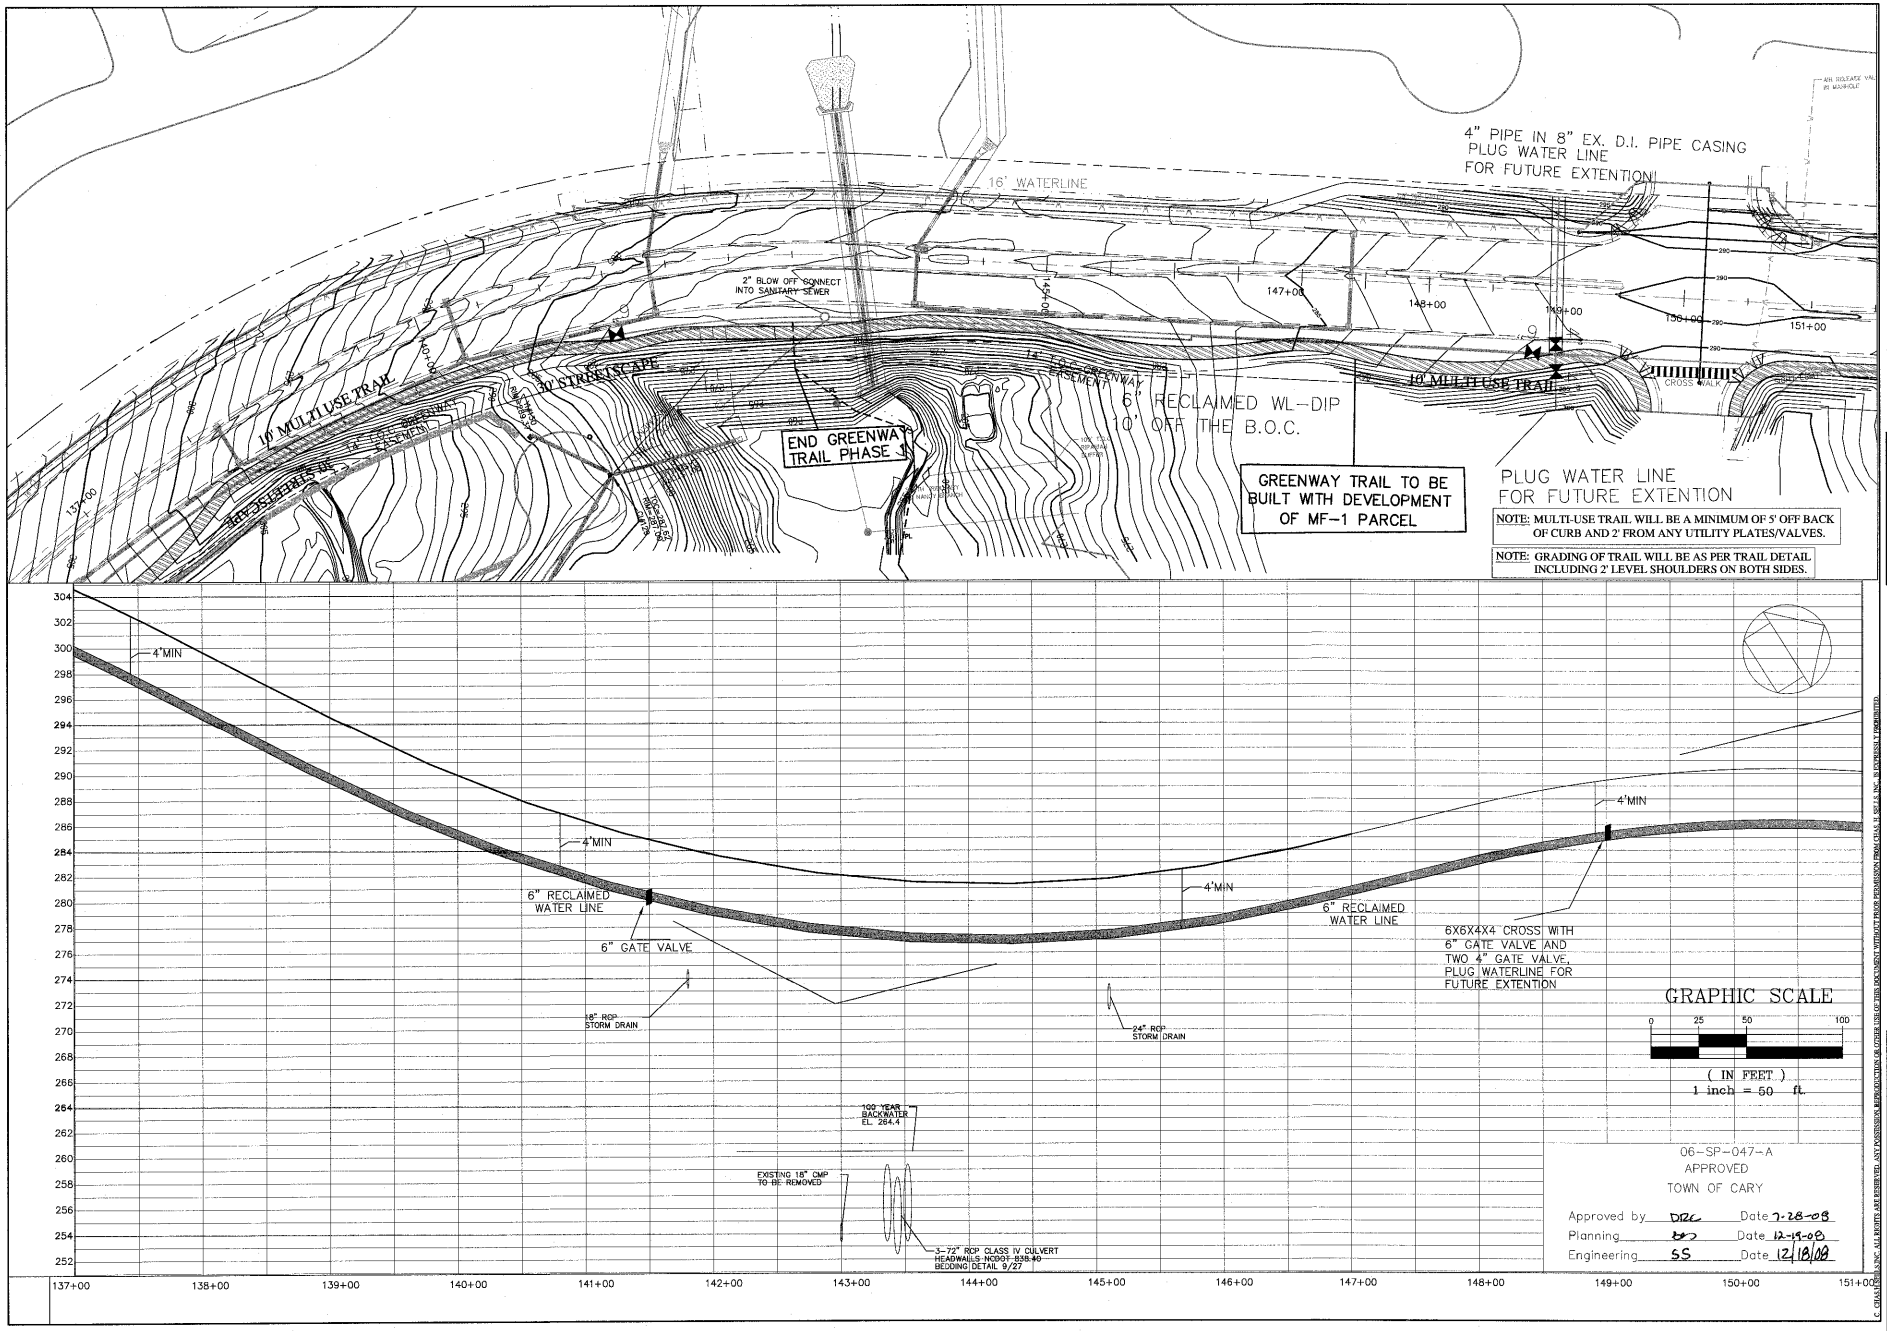

GRAPHIC SCALE

0 25 50 100

(IN FEET)
1 inch = 50 ft.

06-SP-047-A
APPROVED
TOWN OF CARY

Approved by DRC Date 7-28-08
Planning [illegible] Date 12-19-08
Engineering SS Date 12/18/08

© CHAS. H. SELLS, INC. ALL RIGHTS ARE RESERVED. ANY DISSEMINATION, REPRODUCTION OR OTHER USE OF THIS DOCUMENT WITHOUT PRIOR PERMISSION FROM CHAS. H. SELLS, INC. IS EXPRESSLY PROHIBITED.

CHAS. H. SELLS, INC.
Civil Engineering, Surveying and Planning
1540 Weston Parkway
Suite 200
Cary, NC 27513
Tel: 919-678-0035
Fax: 919-678-0206
www.chashsells.com

NORTH CAROLINA PROFESSIONAL SEAL 024627 ENGINEER DONALD A. SELLS

RELEASED FOR CONSTRUCTION

Amberly Roadway Phase 2

Cary, NC

GS Carolina
4011 Westerre Blvd, Suite 175
Raleigh, NC 27607

REVISIONS

PROJECT #: 04-4027 DATE: 06/25/08

DRAWN BY: MB CHECKED BY: DS

TITLE
YATES STORE ROAD
PLAN AND PROFILE

SHEET
C3.1