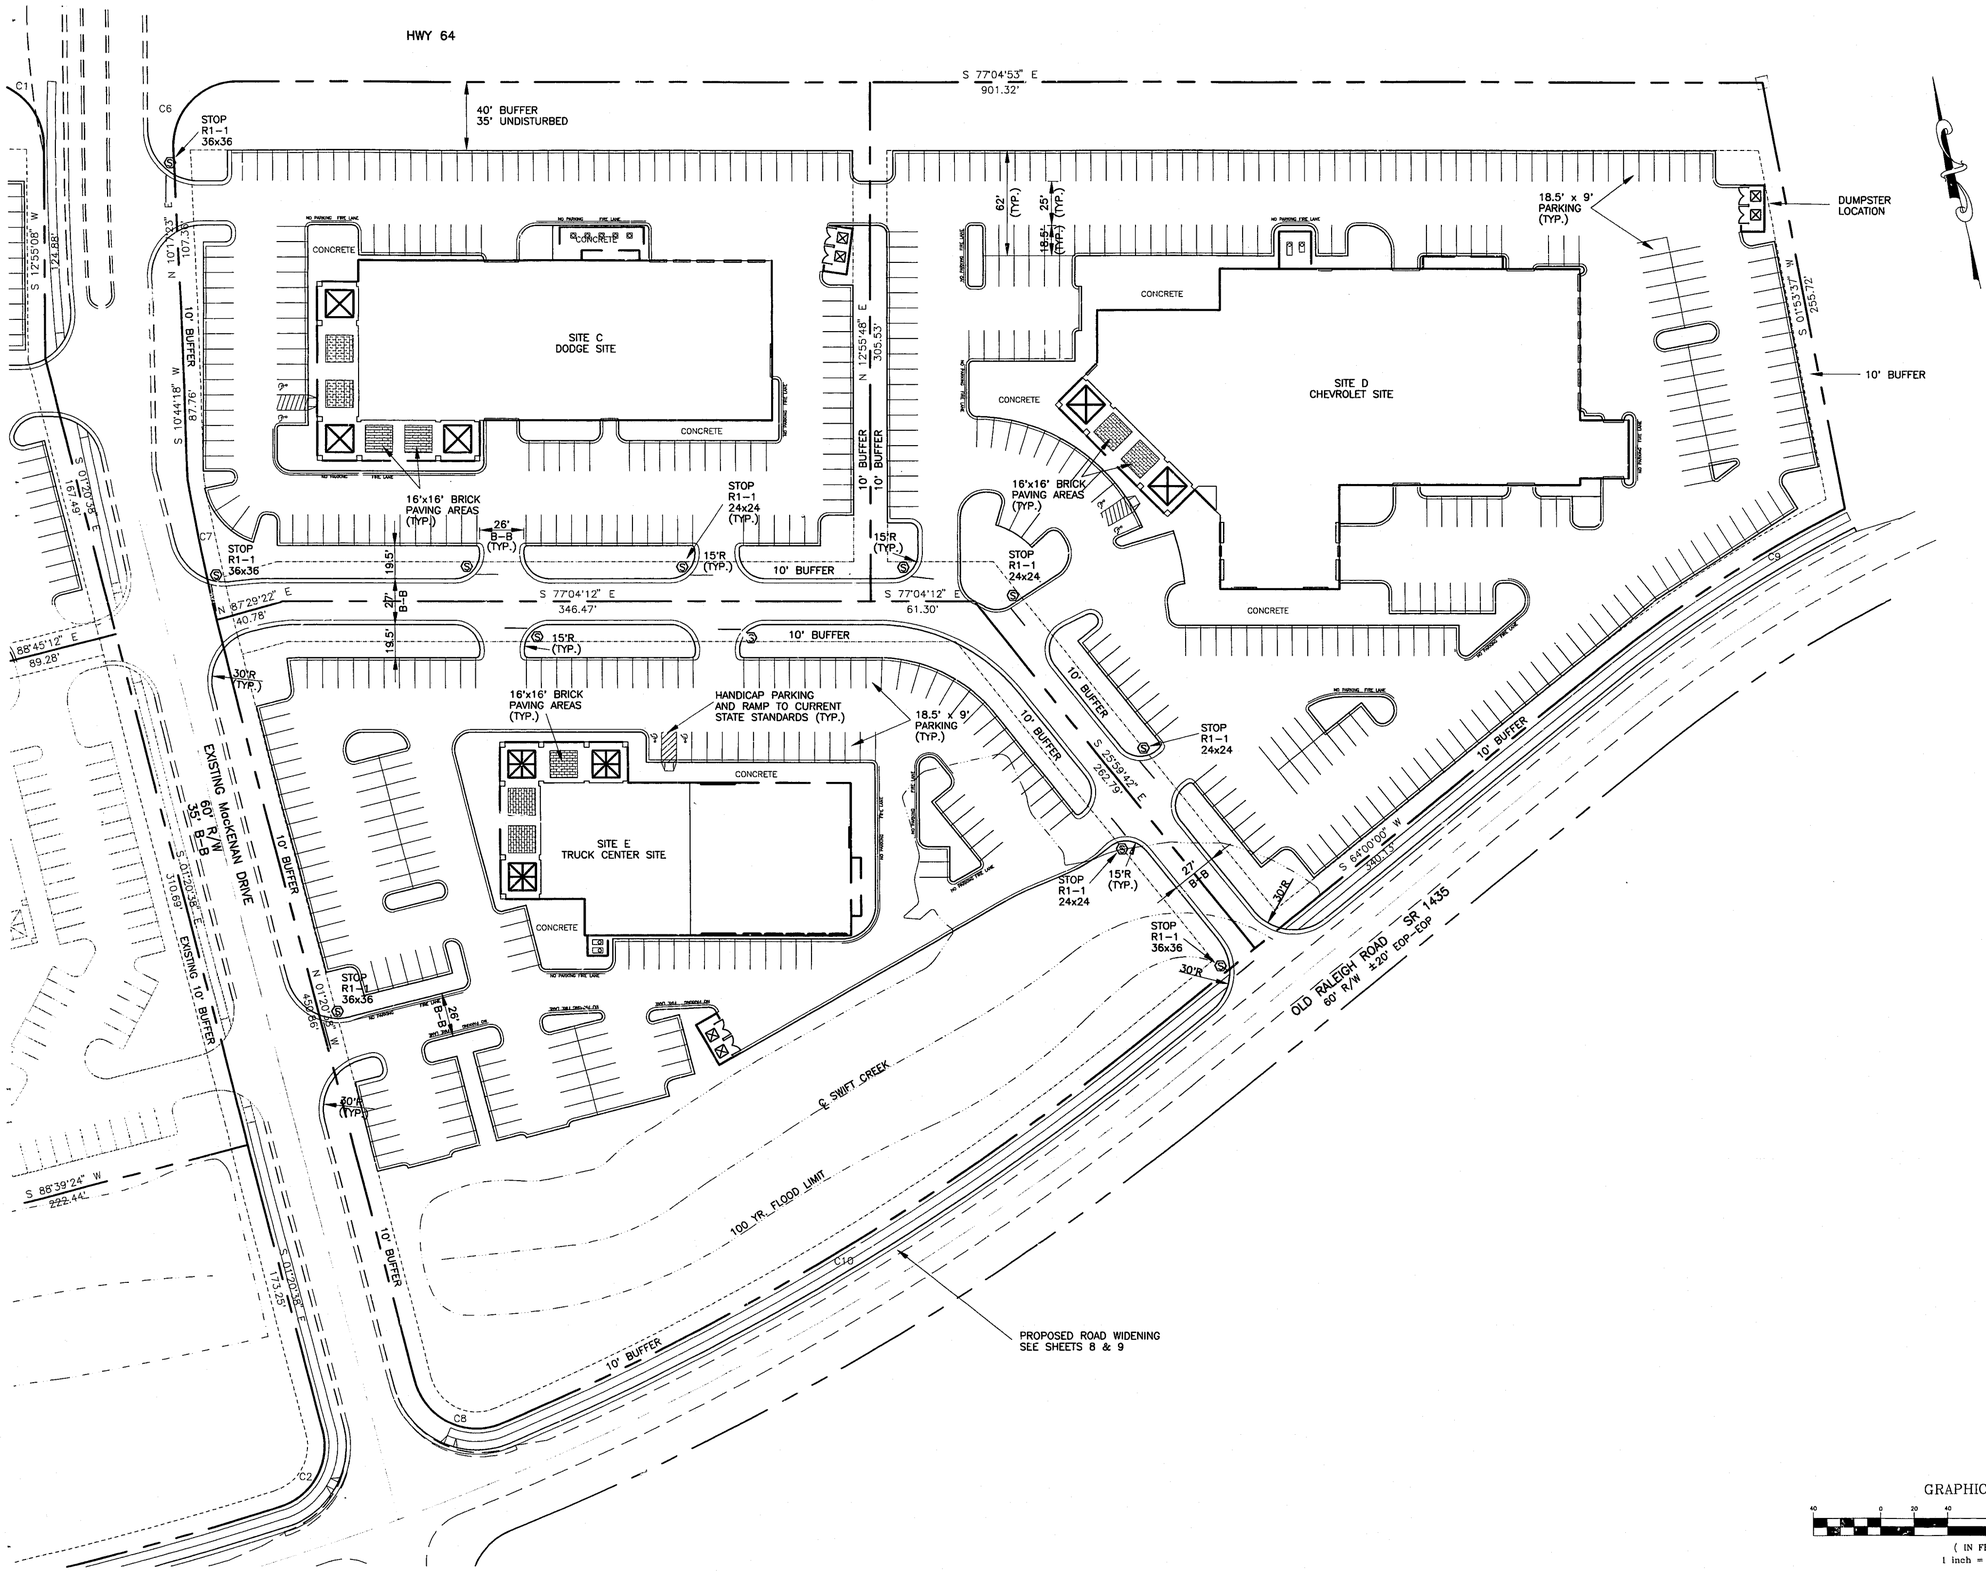

GRAPHIC SCALE

40 0 20 40 80 160

(IN FEET)
1 inch = 40 ft.

CONSULTING ENGINEERS, P.A.

WITHERS & RAVENEL
Engineering & Surveying, Inc.

1149 Executive Circle
Cary, N.C. 27511

PHONE : 919-469-3340
FAX : 919-467-6008

SEALS

NORTH CAROLINA PROFESSIONAL SEAL 13039 ENGINEER LOTTIE GLENN SMITH

DRAWING TITLE

DETAILED SITE PLAN

PROJECT TITLE 94081

CARY AUTO MALL

REVISIONS

NUMBER	DESCIPTION	DATE
1	PER TOC 1ST REV.	9/21/94

DRAWN BY DOU
CHECKED BY
DATE ISSUED 8/29/94
SCALE 1" =40'

SHEET NO. 3
OF