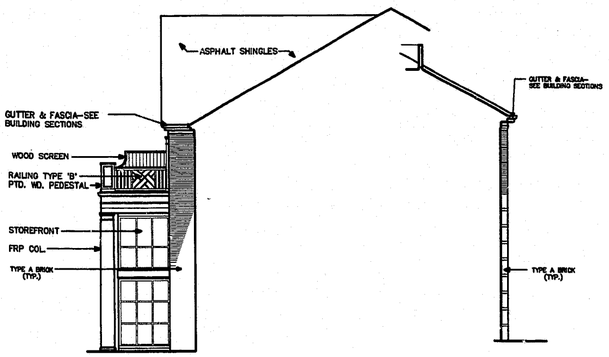

1 A04-3 ELEVATION
SCALE: 1/8" = 1'-0"

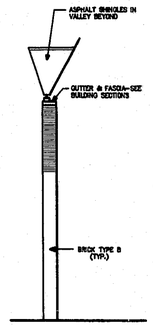

3 A04-3 ELEVATION
SCALE: 1/8" = 1'-0"

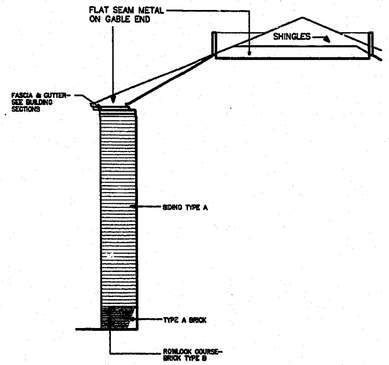

4 A04-3 ELEVATION
SCALE: 1/8" = 1'-0"

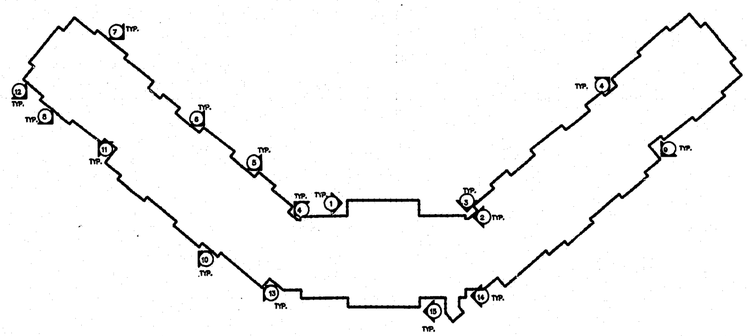

NOTE: KEY PLAN SHOWN SCHEMATICALLY-FOR MORE ACCURATE DEPICTION OF THE BUILDING OUTLINE, SEE 1/8 SCALE FLOOR PLANS

ELEVATION NUMBERS INDICATE DRAWINGS ON THIS SHEET ONLY, A04-3

4A A04-3 ELEVATION KEY PLAN
NOT TO SCALE

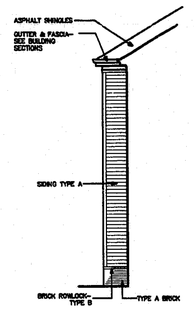

5 A04-3 ELEVATION
SCALE: 1/8" = 1'-0"

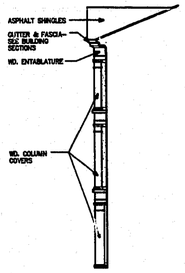

6 A04-3 ELEVATION
SCALE: 1/8" = 1'-0"

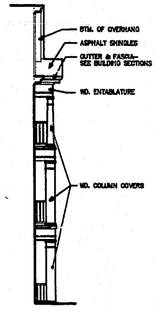

7 A04-3 ELEVATION
SCALE: 1/8" = 1'-0"

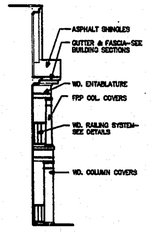

8 A04-3 ELEVATION
SCALE: 1/8" = 1'-0"

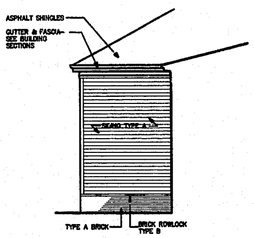

9 A04-3 ELEVATION
SCALE: 1/8" = 1'-0"

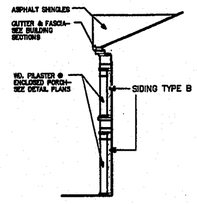

10 A04-3 ELEVATION
SCALE: 1/8" = 1'-0"

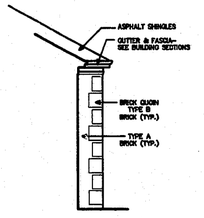

11 A04-3 ELEVATION
SCALE: 1/8" = 1'-0"

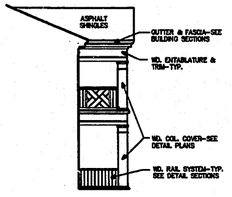

12 A04-3 ELEVATION
SCALE: 1/8" = 1'-0"

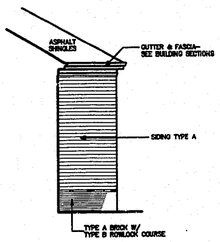

13 A04-3 ELEVATION
SCALE: 1/8" = 1'-0"

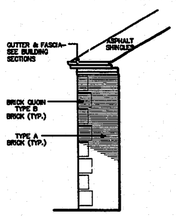

14 A04-3 ELEVATION
SCALE: 1/8" = 1'-0"

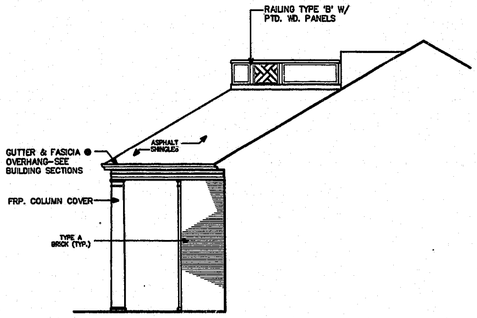

15 A04-3 ELEVATION
SCALE: 1/8" = 1'-0"

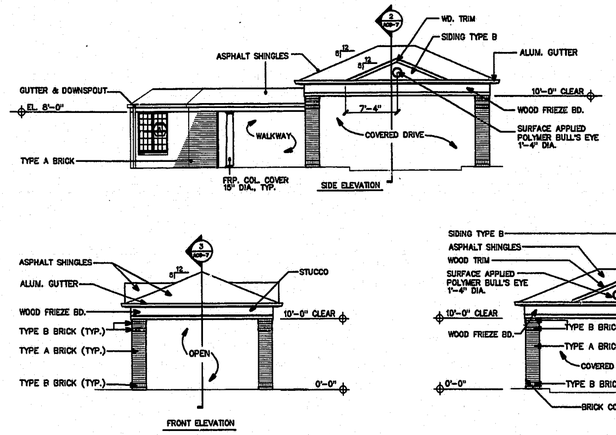

16 A06-7 COVERED ENTRY ELEVATIONS
SCALE: 1/8" = 1'-0"

98-SP-015
APPROVED
DB 7-21-98
TM 7-21-98

0 2 8 20

JAMES W. EDWARDS III
REGISTERED ARCHITECT
No. 2026
NORTH CAROLINA
RALEIGH, N.C.

Edwards Associates
ARCHITECTS
4601 Lake Boone Trail
Raleigh, NC 27607
919.782.2272 Phone
919.781.4641 Fax

4601 Lake Boone Trail
Raleigh, N.C. 27607

INDEPENDENT LIVING
WOODLAND TERRACE
CARY, NORTH CAROLINA
FARMINGTON WOODS DRIVE

REVISIONS
CONSTRUCTION SET
6/3/98
5-11-98 REVISIONS

DATE
12-18-97
DRAWN BY
DRB/BB
PROJECT NO.
9814.1
SHEET TITLE
ELEVATIONS
CAD FILE NAME
F:\9814\CARY_SP\C-9.14.DGS
SHEET
C-9.14

© 1998 EDWARDS ASSOCIATES

Edwards Associates