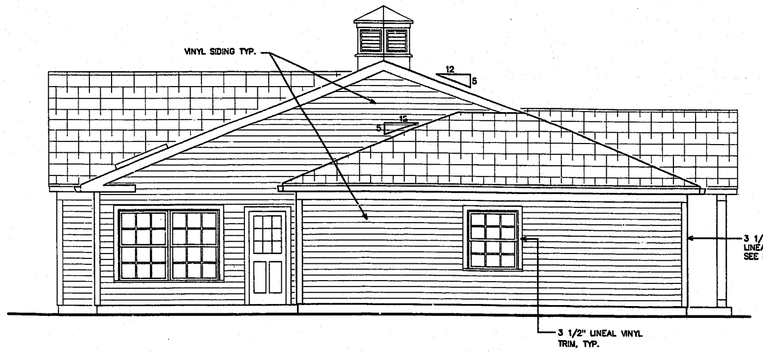

1 A04-1 **LEFT SIDE ELEVATION**
PATIO HOMES
SCALE: 1/4" = 1'-0"

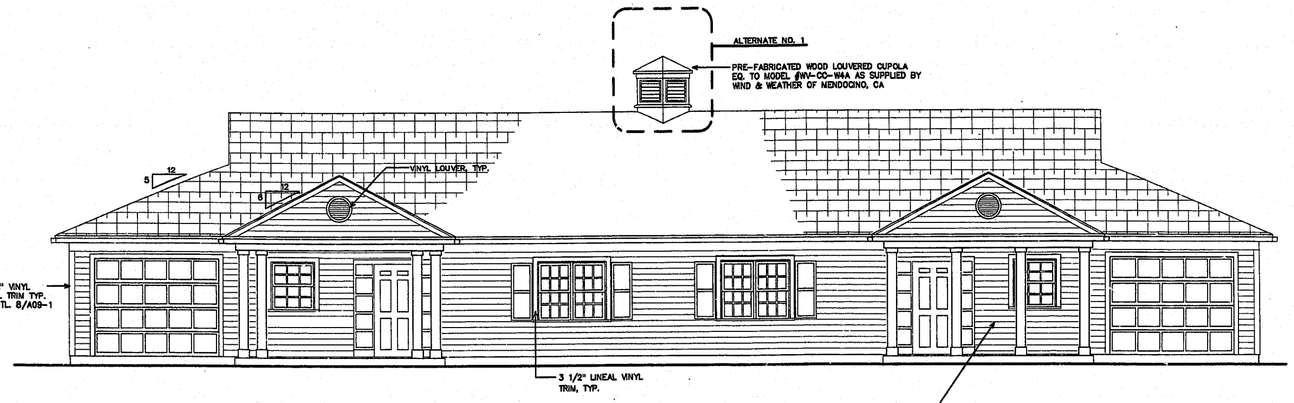

2 A04-1 **FRONT ELEVATION**
PATIO HOMES
SCALE: 1/4" = 1'-0"

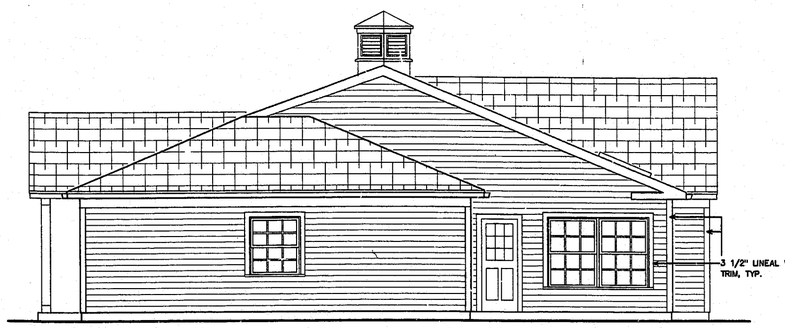

3 A04-1 **RIGHT SIDE ELEVATION**
PATIO HOMES
SCALE: 1/4" = 1'-0"

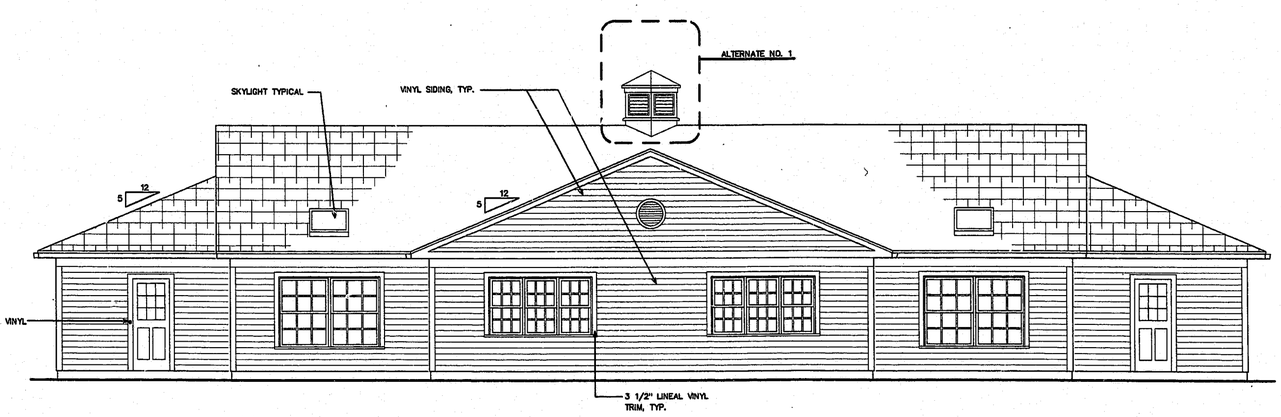

4 A04-1 **REAR ELEVATION**
PATIO HOMES
SCALE: 1/4" = 1'-0"

98-SP-015
APPROVED
DD 7-21-98
TM 7-21-98

0 5 10 20

JAMES M. EDWARDS III
REGISTERED ARCHITECT
No. 2025
NORTH CAROLINA
RALEIGH, N. C.

Edwards Associates
ARCHITECTS

4601 Lake Boone Trail
Raleigh, NC 27607
919.782.2272 Phone
919.781.4641 Fax

4601 Lake Boone Trail
Raleigh, N.C. 27607

WOODLAND TERRACE
PATIO HOMES
CARY, NORTH CAROLINA
FARMINGTON WOODS DRIVE

REVISIONS
CONSTRUCTION SET
6/3/98
5-11-98 REVISION

DATE
12-19-97

DRAWN BY
EAH

PROJECT NO.
9814-3

SHEET TITLE
ELEVATIONS

CAD FILE NAME
F:\9814\CARY.SRVD-8.3.DGS

SHEET
C-8.3

© 1997 EDWARDS ASSOCIATES

Edwards Associates