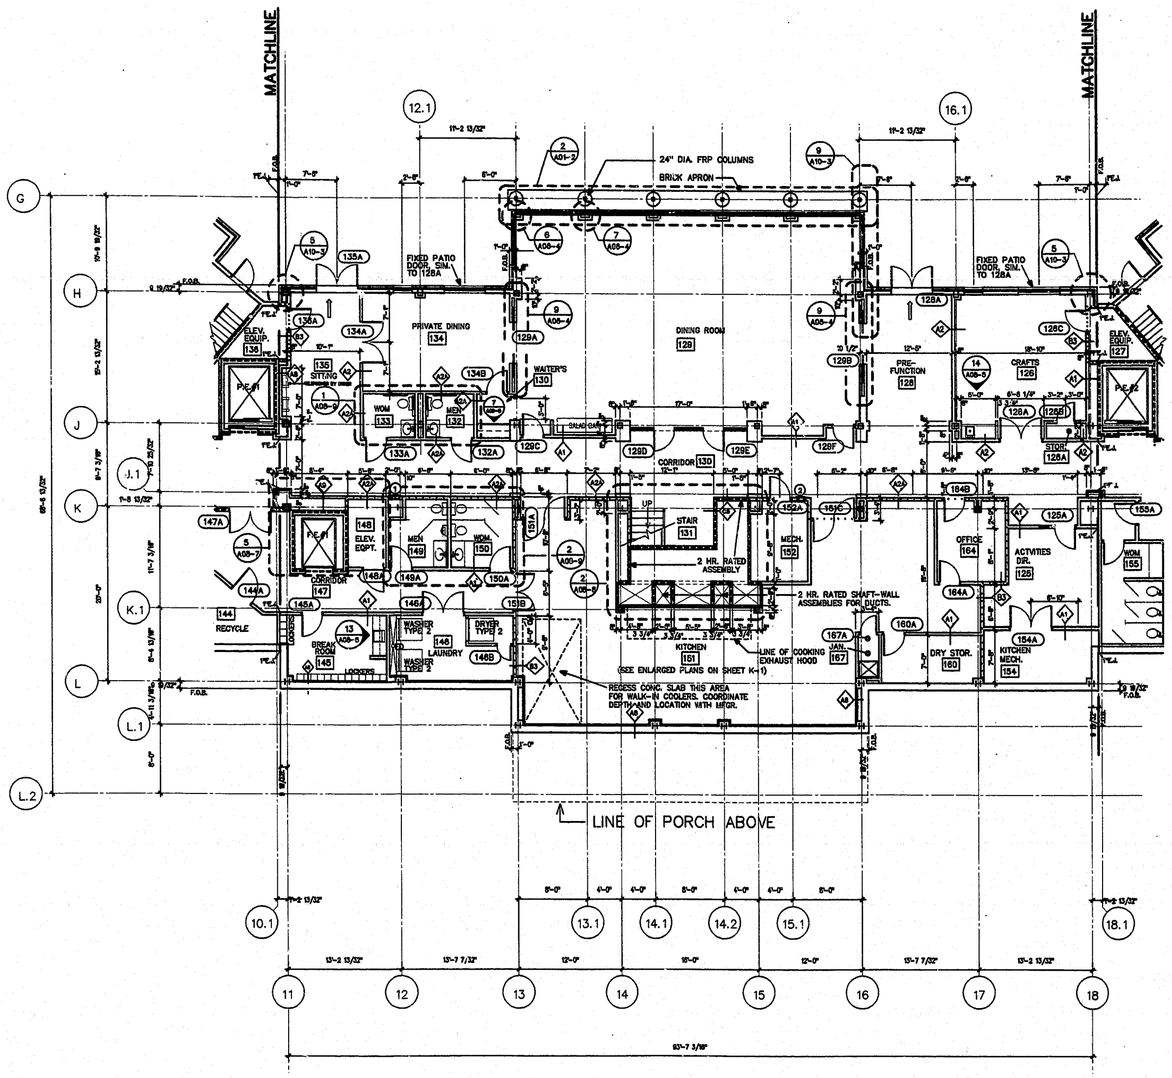


1 A01-2 **LOWER LEVEL FLOOR PLAN-SECTION B**
SCALE: 1/8" = 1'-0"

**GENERAL NOTES:**

1. REFER TO ENLARGED PLANS, A08-1 THRU A08-4 FOR UNIT LAYOUTS
2. STRUCTURAL GRID DIMENSIONS GIVEN TO CENTERLINE OF LOADBEARING PARTITIONS AND COLUMNS. NLESS NOTED OTHERWISE, ALL OTHER DIMENSIONS TO FINISH FACE OF MASONRY OR GYPSUM WALLBOARD.
3. REFER TO ENLARGED PLANS A10-1 FOR PORCH AND TERRACE PLANS.
4. REFER TO BUILDING ELEVATIONS FOR WINDOW TYPES.

**WORK ITEMS**

1. FIRE EXTINGUISHER TYPE 1.
2. FIRE EXTINGUISHER TYPE 2.
3. CHAIRRAIL, CR-1, SEE DETAILS SHEET A12-1
4. AIR SUPPLY SHAFT W/ACCESS PANELS PER MECH. DRAWINGS.




KEY PLAN

NORTH

**WALL PARTITION LEGEND**

..... 1 HOUR REQUIRED (RATED PENETRATIONS)

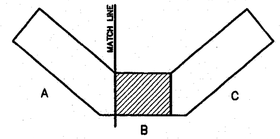---------- 2 HOUR REQUIRED (RATED PENETRATIONS)

——— 1 HOUR LOAD BEARING (NON-COMBUSTIBLE PENETRATIONS)

EXIT

98-SP-015
APPROVED
BB 7-21-98
TM 7-21-98


JAMES M. EDWARDS III
No. 2026
REGISTERED ARCHITECT
NORTH CAROLINA
RALEIGH, N.C.

Edwards Associates
ARCHITECTS

4601 Lake Boone Trail
Raleigh, NC 27607
919.782.2272 Phone
919.881.0547 Fax


4601 Lake Boone Trail
Raleigh, N.C. 27607

INDEPENDENT LIVING
WOODLAND TERRACE
CARY, NORTH CAROLINA
FARMINGTON WOODS DRIVE

REVISIONS
CONSTRUCTION SET
4/3/98
12-19-97 PERMIT COORD

DATE
12-19-97

DRAWN BY
STAFF

PROJECT NO.
9814-1

SHEET TITLE
LOWER LEVEL FLOOR PLAN SECTION "B"

CAD FILE NAME
F:\9814\CARY_B50\0-9.2.DGS

SHEET
C-9.2

© 1997 EDWARDS ASSOCIATES

Edwards Associates