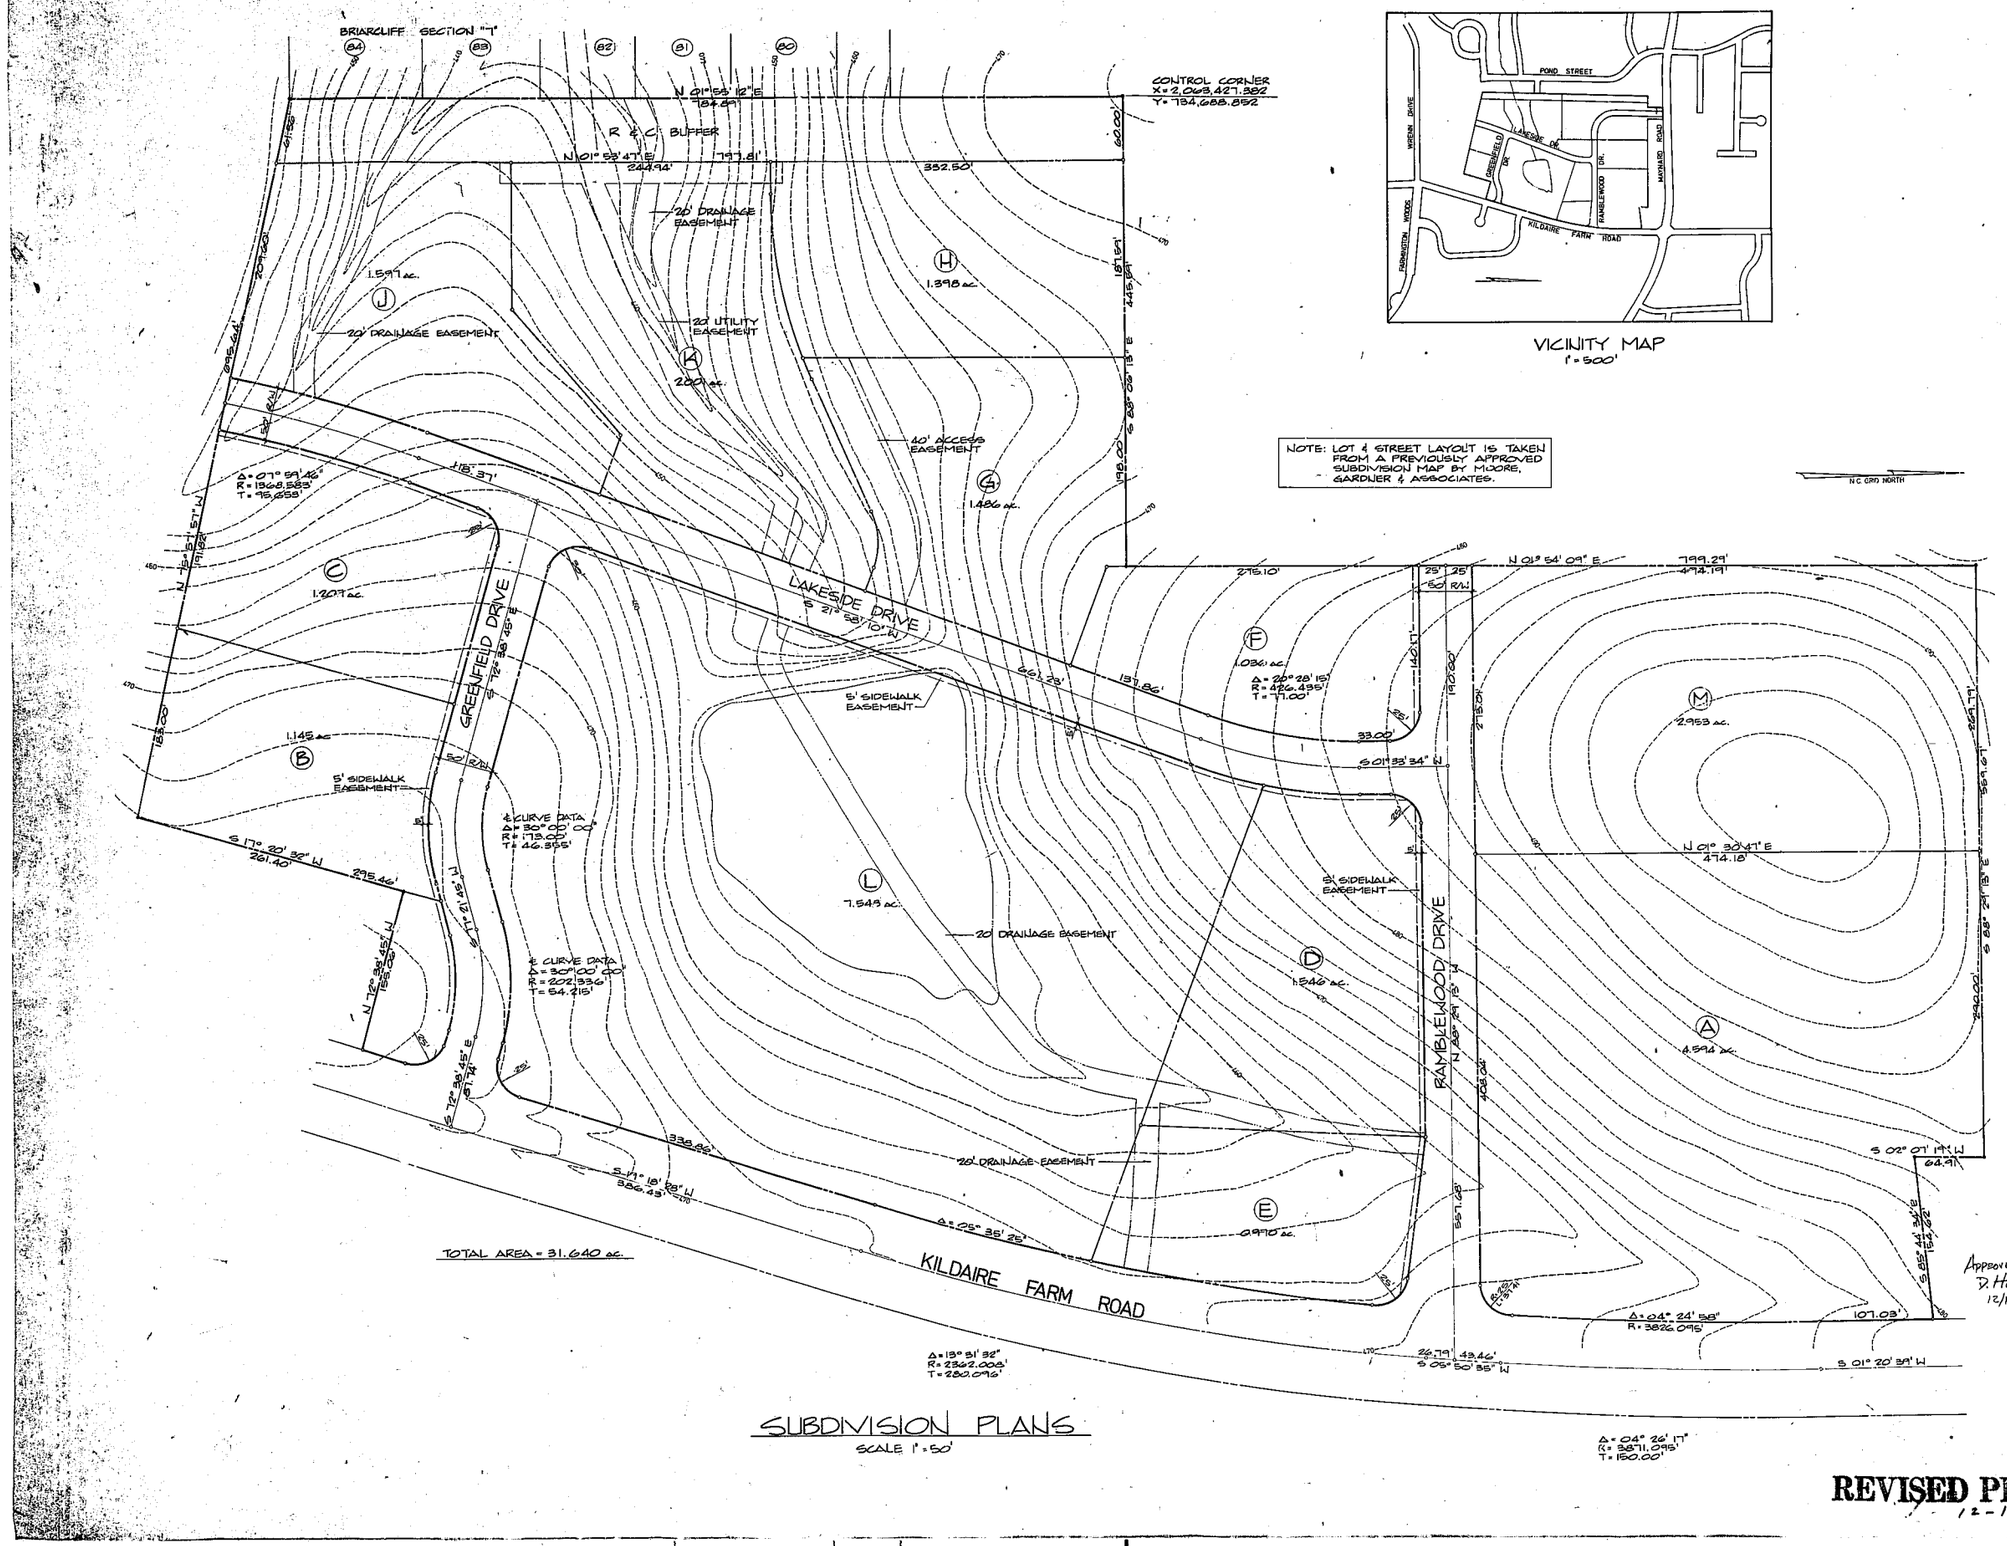

SUBDIVISION PLANS
SCALE 1" = 50'

Approved
D. Hoyle
12/11/82

REVISED PLANS
12-14-82

William G. Daniel & Associates
CONSULTING ENGINEERS
1162 Executive Circle, Suite 201
Cary, North Carolina 27511

SEAL

PROJECT
Greenfields Office Center
Cary, North Carolina
SITE LAYOUT

DATE
JUNE 4, 1981

SCALE
1" = 50'

SHEET
1
OF
4

DRAWN BY
GOODWIN

REVISIONS