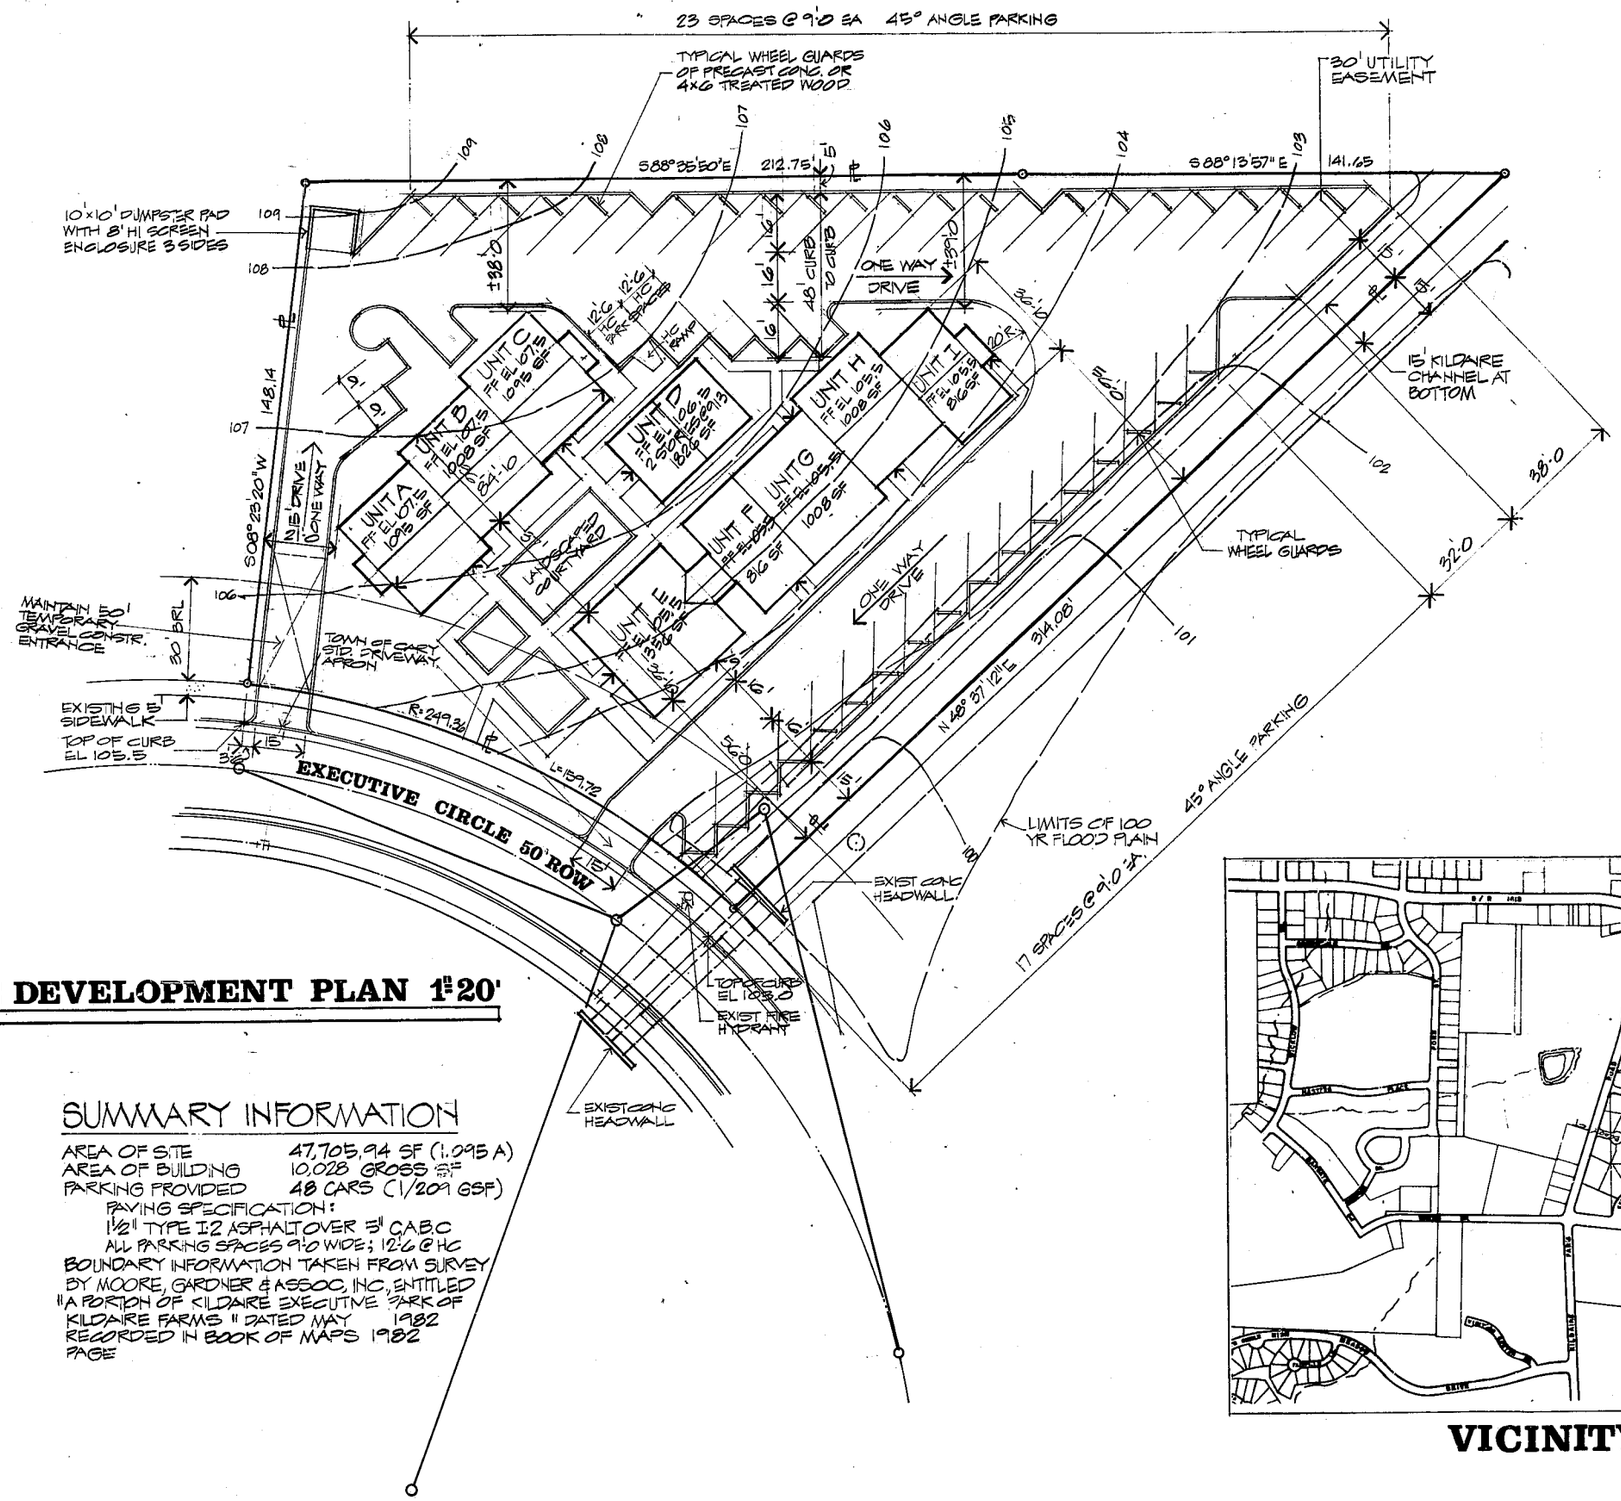

SITE DEVELOPMENT PLAN 1" = 20'

SUMMARY INFORMATION

AREA OF SITE	47,705.94 SF (1.095 A)
AREA OF BUILDING	10,028 GROSS SF
PARKING PROVIDED	48 CARS (1/209 GSF)

PAVING SPECIFICATION:
1½" TYPE I-2 ASPHALT OVER 5" CABC
ALL PARKING SPACES 9'-0 WIDE; 12'-6 @ HC

BOUNDARY INFORMATION TAKEN FROM SURVEY BY MOORE, GARDNER & ASSOC, INC., ENTITLED "A PORTION OF KILDAIRE EXECUTIVE PARK OF KILDAIRE FARMS" DATED MAY 1982 RECORDED IN BOOK OF MAPS 1982 PAGE

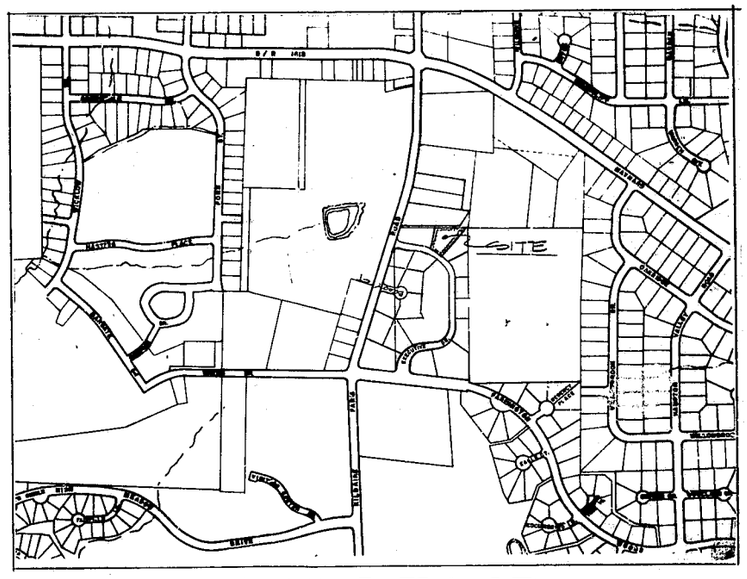

VICINITY MAP

WILLIAM ROBERT WAKEHAM
ARCHITECT
181-A WEST LAKE ANNE DRIVE
RALEIGH, NORTH CAROLINA 27612
TELEPHONE 919 787 3595

NORTH CAROLINA REGISTERED ARCHITECT 2173

AIA

DRAWING RELEASE & REVISIONS		
DESCRIPTION	DATE	REV.
FOR SITE PLAN APPROVAL	5/14/82	
TOWN REVISIONS	6/15/82	

OFFICE GROUP
LOT 21, EXECUTIVE CIRCLE
KILDAIRE EXECUTIVE PARK
CARY, NORTH CAROLINA
DAVID R. WILLIAMS, BUILDER

DRAWING NUMBER
A-1
JOB NUMBER

NOT RELEASED FOR CONSTRUCTION