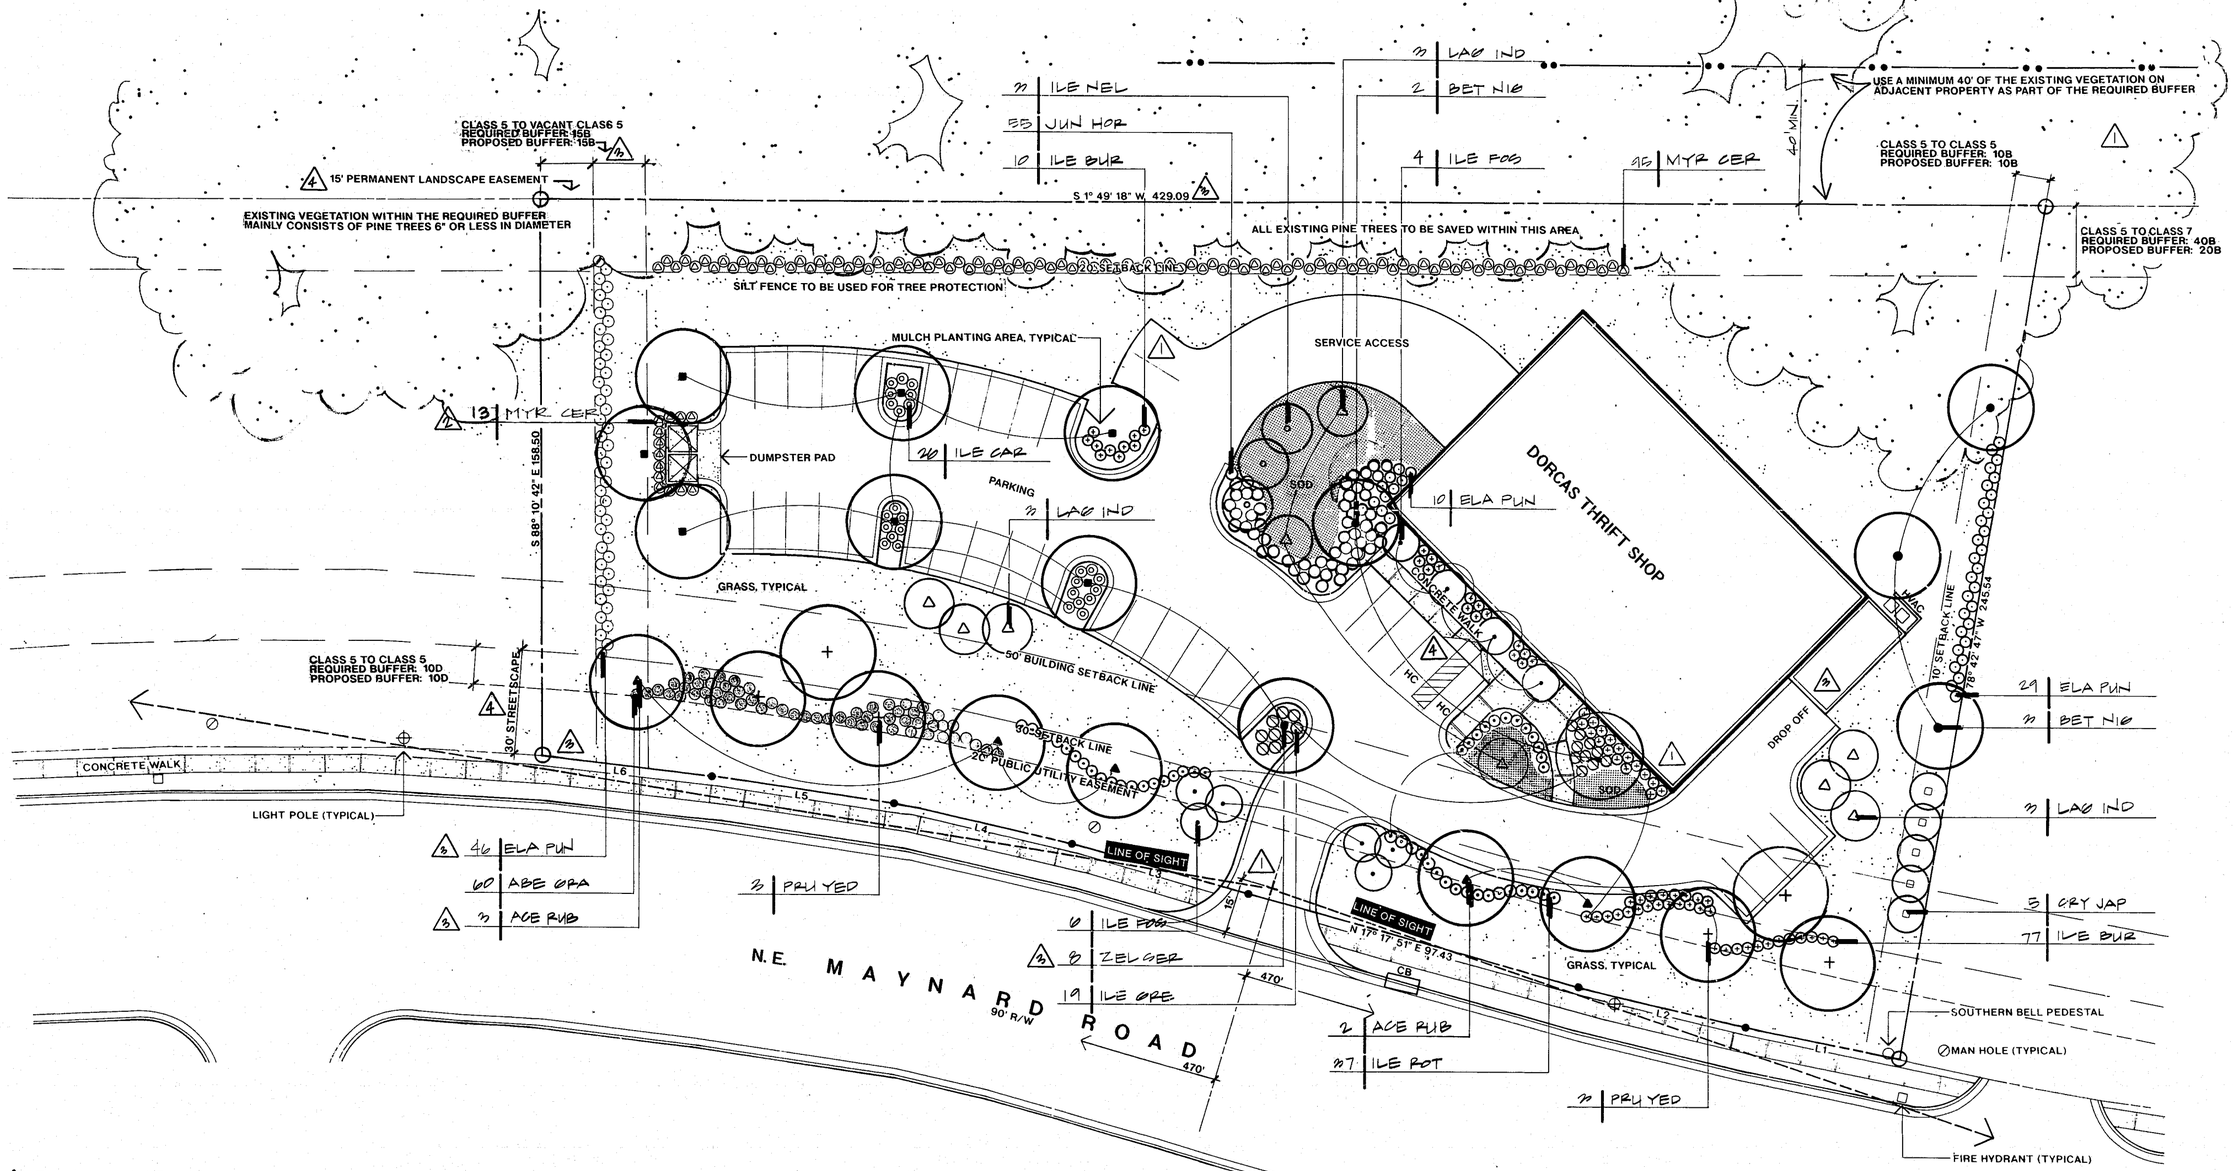

PLANT LIST

SYMBOL	QUANTITY	BOTANICAL NAME	COMMON NAME	MIN. SIZE/CONDITION
ACE RUB	4 6	ACER RUBRUM	RED MAPLE	2 1/2" F&B
BET NIG	5	BETULA NIGRA	RIVER BIRCH	14-16', MULTI
CRY JAP	5	CRYPTOMERIA JAPONICA	JAPANESE CRYPTOMERIA	6' B&B
LAG IND	9	LAGERSTROEMIA INDICA	CRAPE MYRTLE	8' B&B
PRU YED	11	PRUNUS YEDOENSIS	YOSHINO CHERRY	2 1/2" B&B
ZEL SER	3 6 9	ZELCOVA SERRATA 'VILLAGE GREEN'	VILLAGE GREEN ZELCOVA	2 1/2" B&B
ABE GRA	60	ABELIA GRANDIFLORA	ABELIA	3 GALLON, 3' O.C.
ELA PUN	2 65 97	ELAEAGNUS PUNGENS	ELAEAGNUS	3 GALLON, 3' O.C.
ILE BUR	77	ILEX CORNUTA 'BURFORDII NANA'	DWARF BURFORD HOLLY	3 GALLON, 3' O.C.
ILE CAR	26	ILEX CORNUTA 'CARRISA'	CARRISA HOLLY	3 GALLON, 3' O.C.
ILE FOS	10	ILEX x ATTENUATA 'FOSTER NO. 2'	FOSTER HOLLY	6' B&B
ILE GRE	19	ILEX CRENATA 'GREEN LUSTRE'	GREEN LUSTER HOLLY	3 GALLON, 3' O.C.
ILE NEL	3	ILEX x 'NELLIE R. STEVENS'	NELLIE STEVENS HOLLY	8' B&B
ILE ROT	37	ILEX CRENATA 'ROTUNDIFOLIA'	ROTUNDIFOLIA HOLLY	3 GALLON, 3' O.C.
JUN HOR	55	JUNIPERUS HORIZONTALIS 'PLUMOSA COMPACTA YOUNGSTOWN'	ANDORRA JUNIPER	3 GALLON, 3' O.C.
MYR CER	2 108	MYRICA CERIFERA	WAX MYRTLE	3 GALLON, 3' O.C.
		SOD		SEE GRASSING NOTES

GRASSING NOTES

GRASSING NOTES FOR WEBEL II 500 AND FX 16 TALL FESCUE SEED

PREPARATION: DISC AND MAKE AREAS TO BE GRASSED SMOOTH, IN THE FOLLOWING SOIL AMENDMENTS INTO THE TOP 4" OF SOIL:

LIME: LIME SHALL BE APPLIED TO ALL AREAS TO BE GRASSED AT A RATE OF 110 POUNDS PER 1000 SQUARE FEET. LIME SHALL BE CALCIUM DOLOMITIC LIMESTONE MEETING NORTH CAROLINA DEPARTMENT OF AGRICULTURE STANDARDS FOR FINENESS AND PURITY OF TOTAL CARBONATES.

FERTILIZER: FERTILIZER SHALL BE APPLIED AT A RATE OF 35 POUNDS PER 1000 SQUARE FEET. FORMULA SHALL BE 8-8-8. OTHER FORMULAS MAY BE USED IF THE APPLICATION RATE IS ADJUSTED BASED ON AMOUNT OF NITROGEN, PHOSPHORUS AND POTASSIUM TO BE EQUAL TO THIS APPLICATION SPECIFIED.

*ADJUST RATES BASED ON LABORATORY SOILS ANALYSIS.

SOD: SOD SHALL BE CLEAN, WEED-FREE AND STRONGLY ROOTED MIXED TF TURFGRASS DELIVERED TO THE SITE IN 18" X 6" SLEEVES, STRIPPED NOT MORE THAN 24 HOURS PRIOR TO LAYING. PROMPTLY INSTALL SOD AFTER DELIVERY TO SITE. SOD SHALL BE INSTALLED AS SPECIFIED AS DESCRIBED ABOVE. ROLL OF TAMP SOD SLIGHTLY AND WATER THOROUGHLY.

SEED: USE KY 31 TALL FESCUE AS IDENTIFIED ON THE PLAN BY A RATE OF 5 POUNDS PER 1000 SQUARE FEET. ALL SEED SHALL BE CERTIFIED SEED MEETING THE PURITY AND GERMINATION QUALITY AS PROVIDED BY THE UNITED STATES DEPARTMENT OF AGRICULTURE.

MULCH: ALL GRASSED AREAS SHALL BE MULCHED WITH CLEAN GRAIN STRAW, FREE OF PESTS AND BLIGHT. TACK WITH EMULSIFIED ASPHALT THINNED WITH WATER) AT A RATE OF 150 GALLONS PER 1000 SY STRAW. OTHER TACK TREATMENTS MAY BE UTILIZED IF SUBMITTED TO THE LANDSCAPE ARCHITECT AND APPROVED IN WRITING.

PLANTING SEASON: SEPTEMBER 1 THROUGH APRIL 15 SHALL BE CONSIDERED THE NORMAL PLANTING SEASON FOR FESCUE GRASSING. USE BROWN TOP MILLET AT A RATE OF 1 POUND PER 1000 SQUARE FEET IF TEMPORARY GRASSING IS NEEDED OUT OF SEASON FOR FESCUE.

GRASSING GUARANTEE: THE CONTRACTOR SHALL ESTABLISH A UNIFORM STAND OF GRASS ON ANY AREAS THAT ARE DEAD OR NOT UNIFORM 30 DAYS AFTER SEEDING SHALL BE RESEEDED AT NO ADDITIONAL CHARGE TO THE OWNER. IF EVIDENCE OF EROSION EXISTS, THE CONTRACTOR SHALL BE REQUIRED TO APPLY LIME AND FERTILIZER AS SPECIFIED FOR ORIGINAL SEEDING. THE CONTRACTOR SHALL BE RESPONSIBLE FOR MAINTAINING A UNIFORM STAND OF GRASS SHALL BE ESTABLISHED FOR A MINIMUM OF 60 DAYS BEFORE GRASSING IS ACCEPTED MOWING "EAR", BUT BY THE OWNER UNLESS OTHERWISE SPECIFIED.

LINE	BEARING	DISTANCE
L1	N 12° 42' 24" E	44.82
L2	N 15° 33' 04" E	49.10
L3	N 16° 50' 08" E	52.23
L4	N 14° 01' 24" E	52.17
L5	N 10° 53' 13" E	52.61
L6	N 7° 32' 10" E	48.75

SCALE IN FEET: 0 10 20 40 80

FOR LANDSCAPE DETAILS, REFER TO SHEET 5

NORTH CAROLINA REGISTERED LANDSCAPE ARCHITECT 478 READ ATAGH

REVISIONS
1 PER CITY 1ST REVIEW JULY 10, 1995
2 PER CITY 2ND REVIEW AUG. 10, 1995
3 PER CCA REQUEST JAN. 26, 1996
4 PER CITY 1ST ADMIN REVIEW FEB. 14, 1996

LANDSCAPE ARCHITECTURE
PLANNING
ENVIRONMENTAL DESIGN
1140 KILDAIRE FARM ROAD
SUITE 305 CARY, NC 27511
919) 460 7274 PH
919) 460 9411 FX

Otta... Associates

PROJECT SHEET TITLE

DORCAS THRIFT SHOP
CHRISTIAN COMMUNITY IN ACTION (CCA)
CARY, NORTH CAROLINA

LANDSCAPE PLAN

DATE APRIL 10, 1995
SCALE 1" = 20'-0"
DRAWN BY MP
CHECKED BY AA

SHEET #
3
OF 5
NORTH