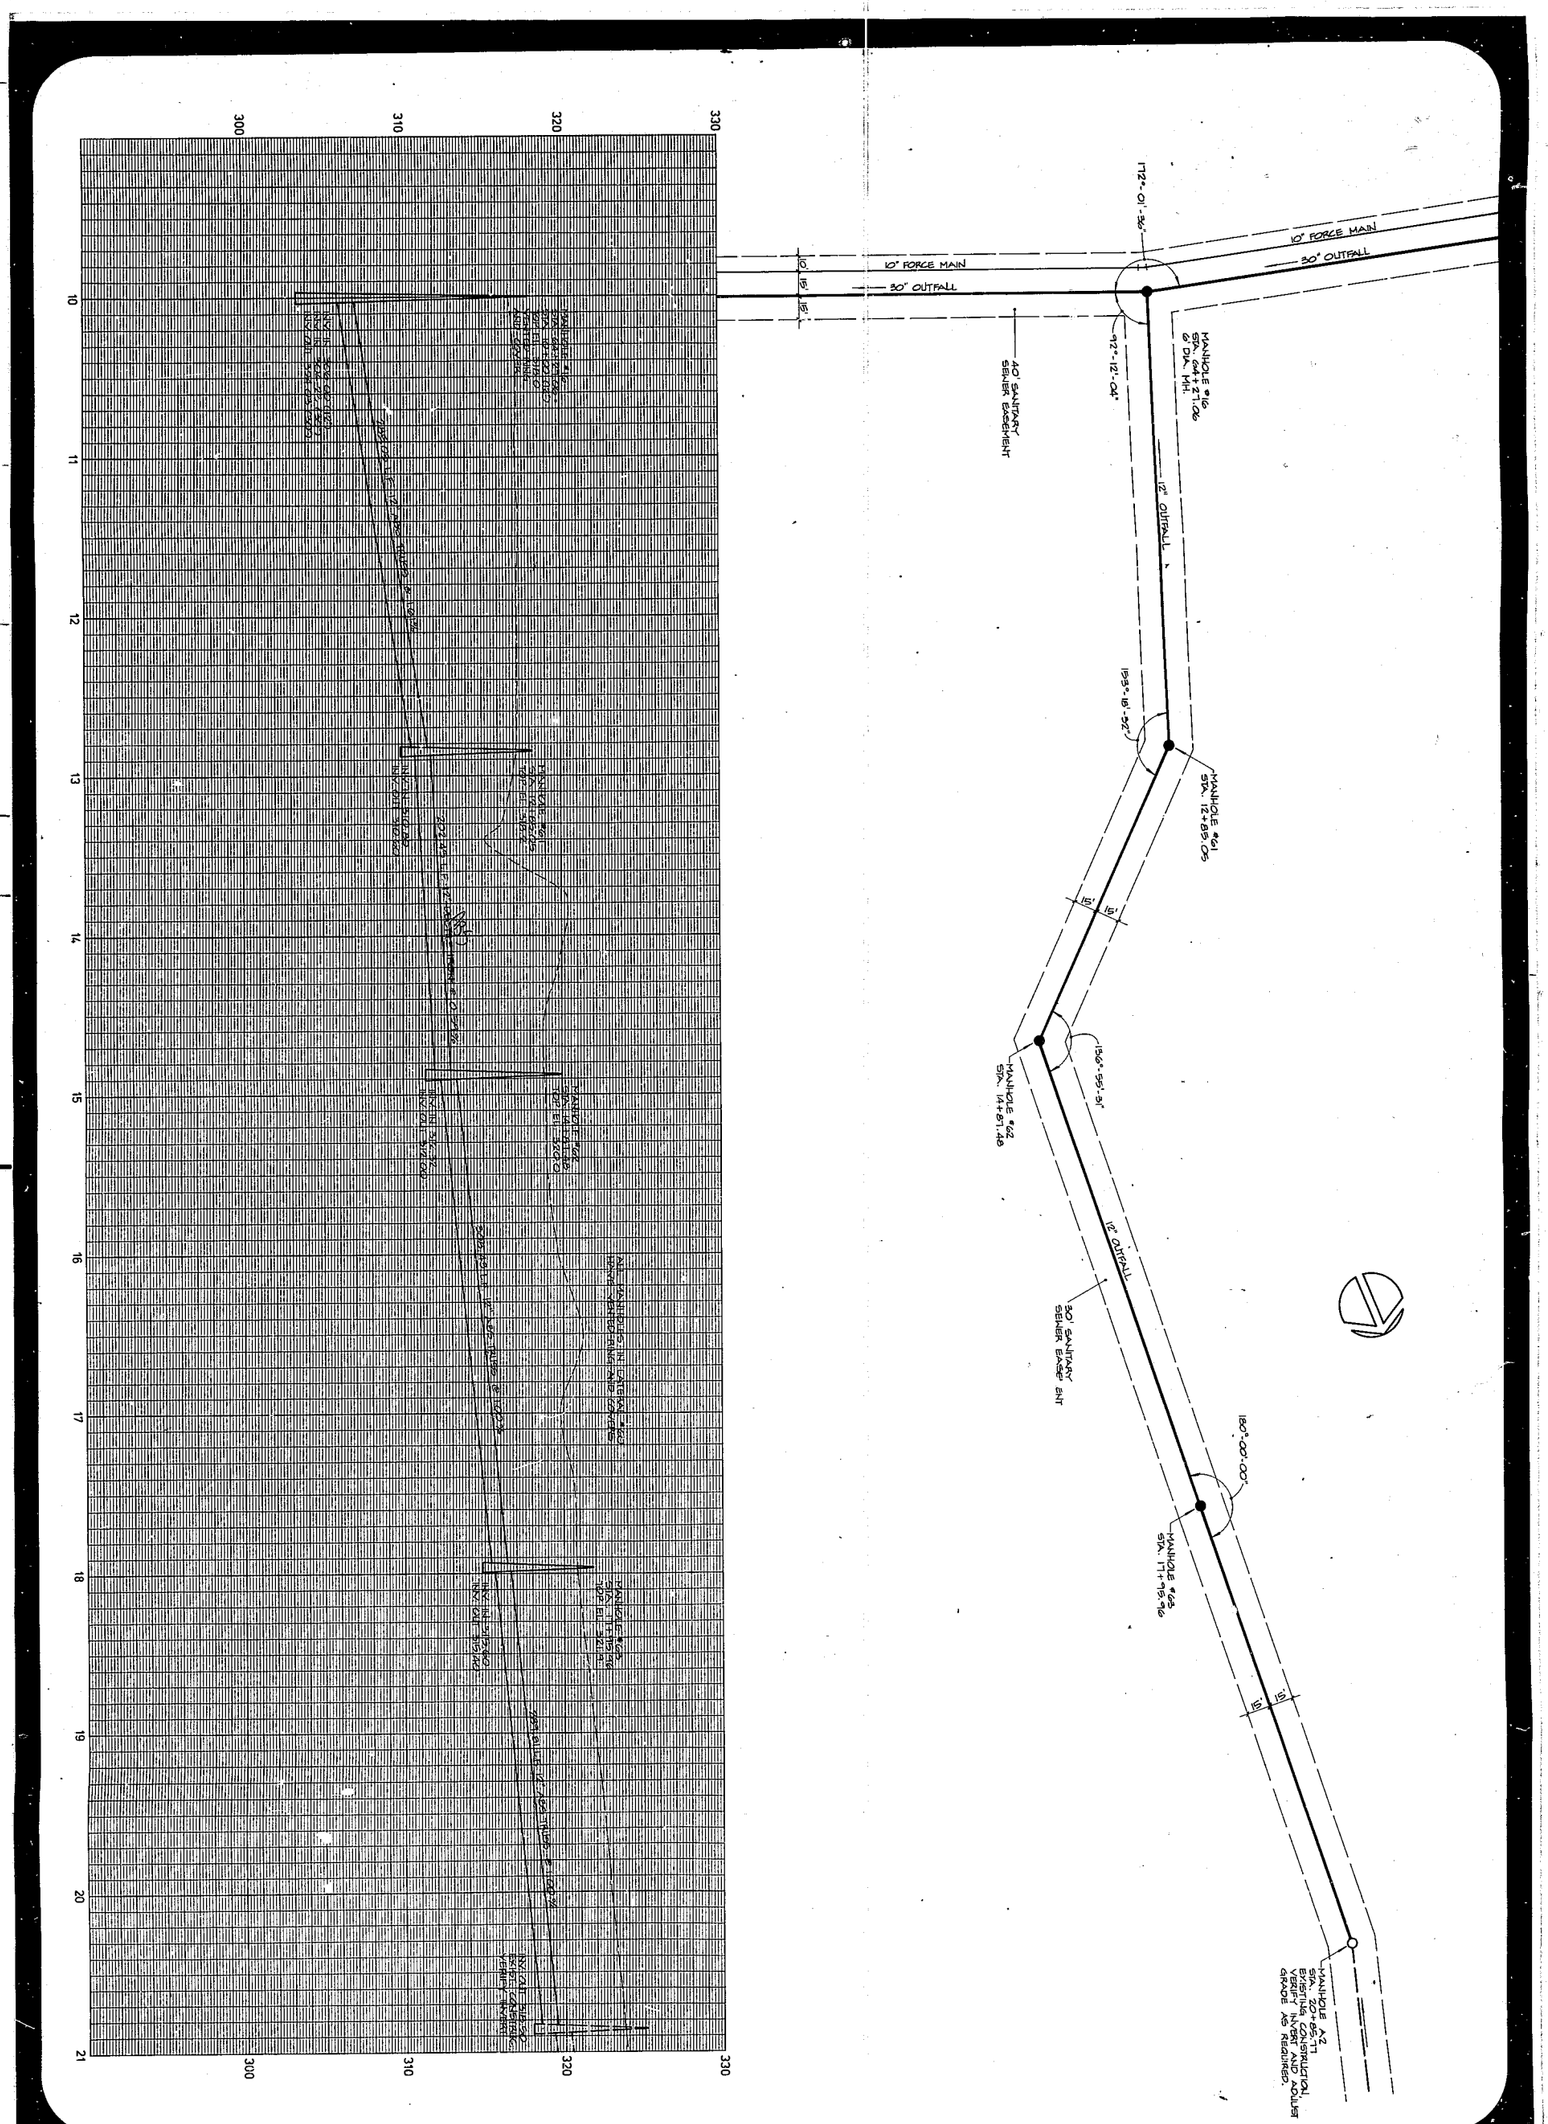

REVISIONS

DRAWN BY

SHEET 12 OF

SCALE HORIZ. 1"=40' VERT. 1"=4'

DATE MARCH 9, 1984

PROJECT

Lochmere
by MacGregor Development Company

SWIFT CREEK OUTFALL AND FORCE MAIN

LATERAL #60

SEAL

NORTH CAROLINA REGISTERED PROFESSIONAL ENGINEER

3/21/84

William G. Daniel & Associates
CONSULTING ENGINEERS
1152 Executive Circle, Suite 201
Cary, North Carolina 27511