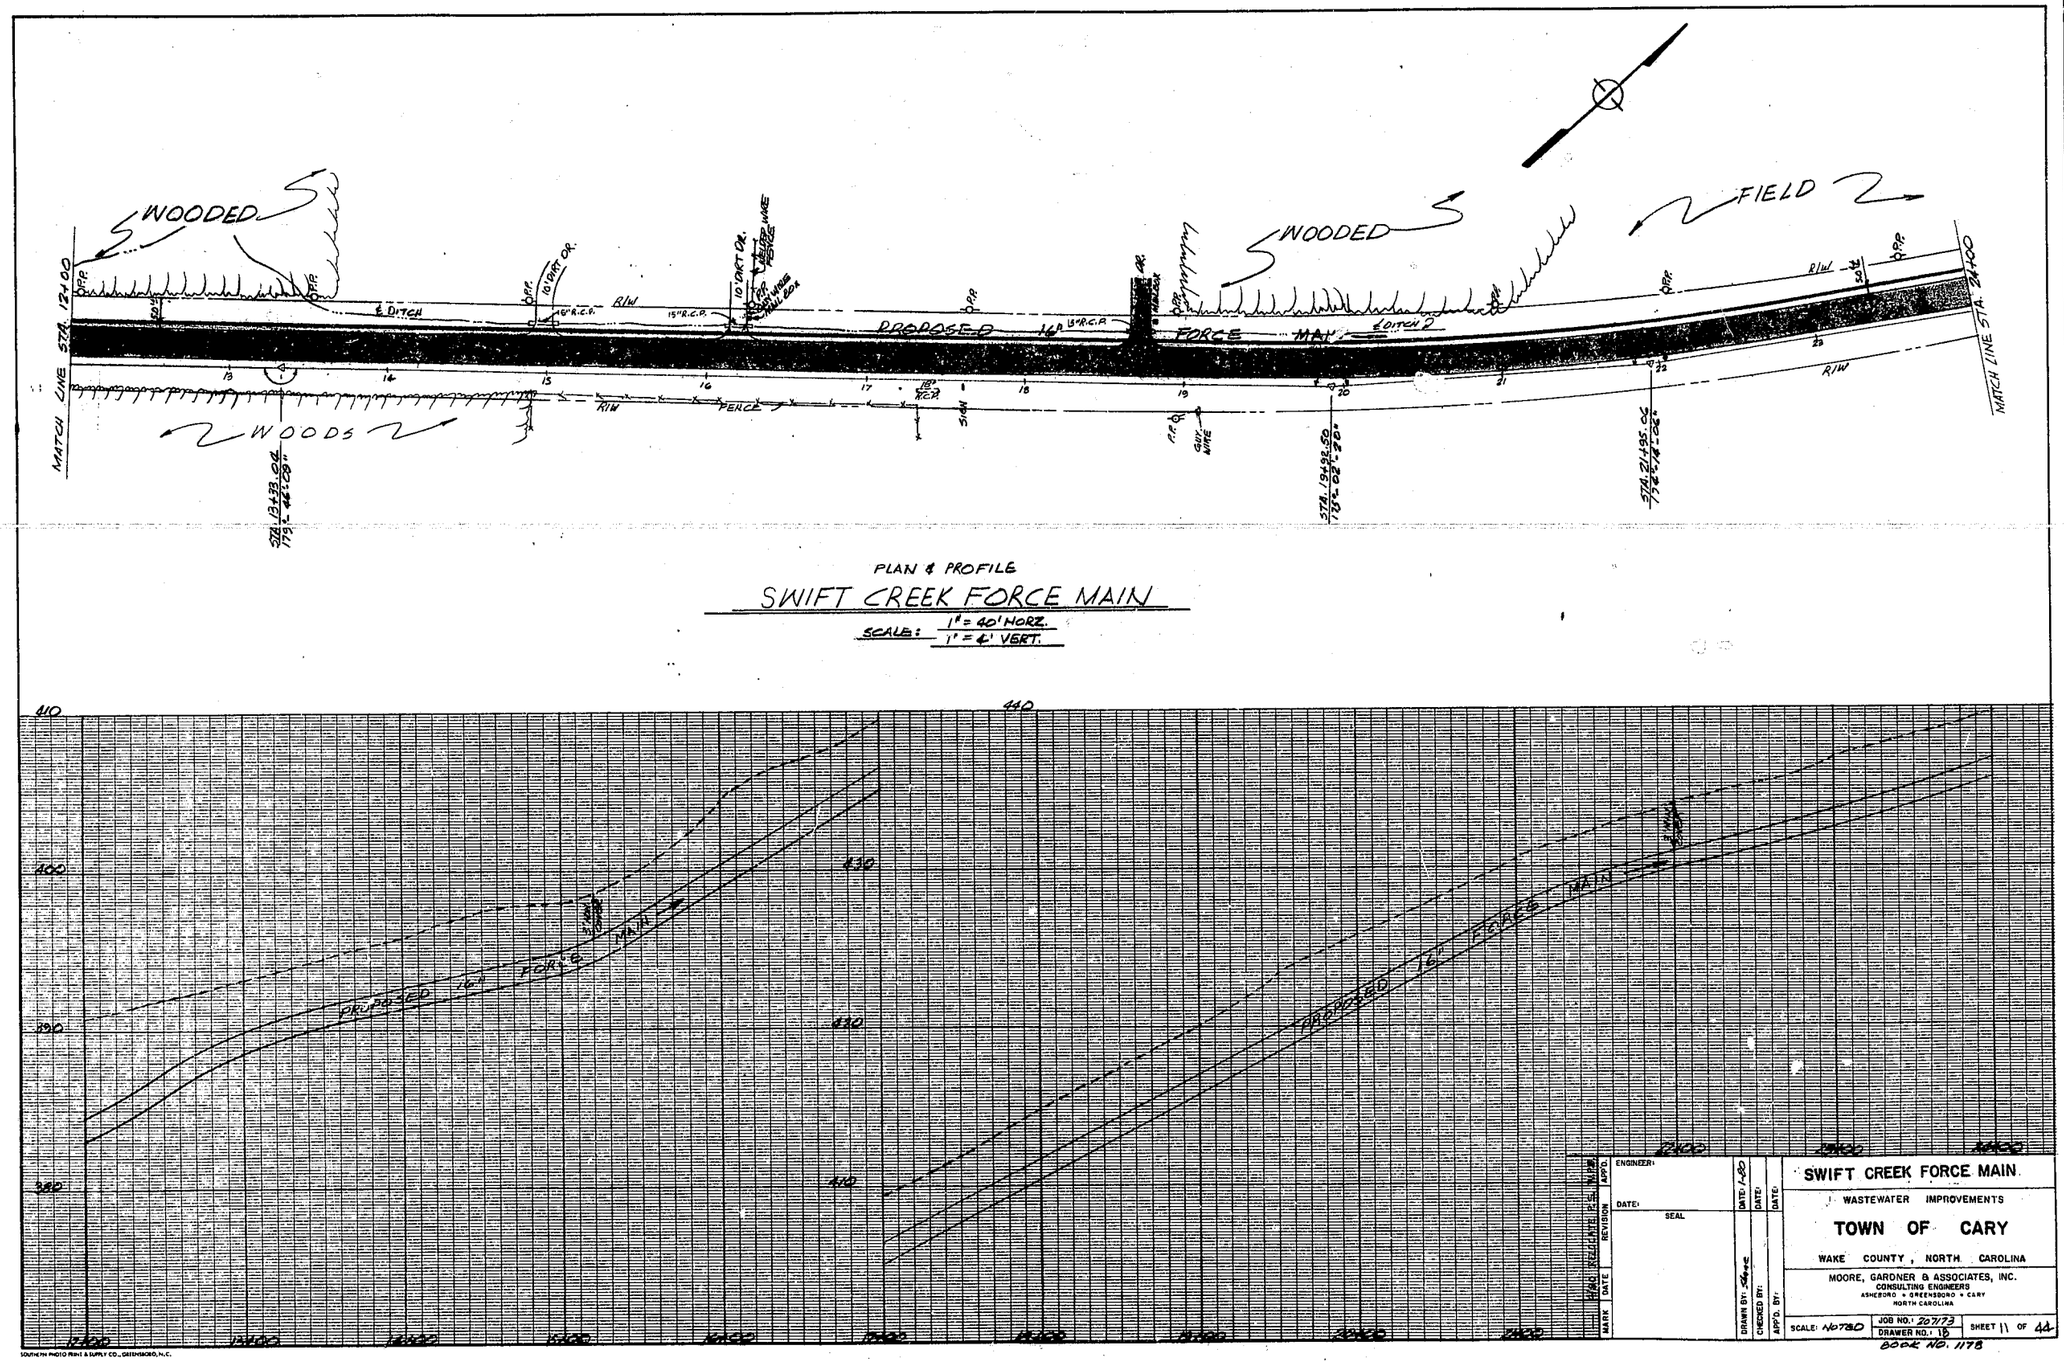

MARK	DATE	REVISION	APP'D.

ENGINEER:

DATE:

SEAL

DRAWN BY: [illegible] DATE: 1-80

CHECKED BY: DATE:

APP'D. BY: DATE:

SWIFT CREEK FORCE MAIN

WASTEWATER IMPROVEMENTS

TOWN OF CARY

WAKE COUNTY, NORTH CAROLINA

MOORE, GARDNER & ASSOCIATES, INC.
CONSULTING ENGINEERS
ASHEBORO • GREENSBORO • CARY
NORTH CAROLINA

SCALE: NOTED | JOB NO.: 207173 | DRAWER NO.: 18 | SHEET 11 OF 44

BOOK NO. 1178

SOUTHERN PHOTO PRINT & SUPPLY CO., GREENSBORO, N.C.