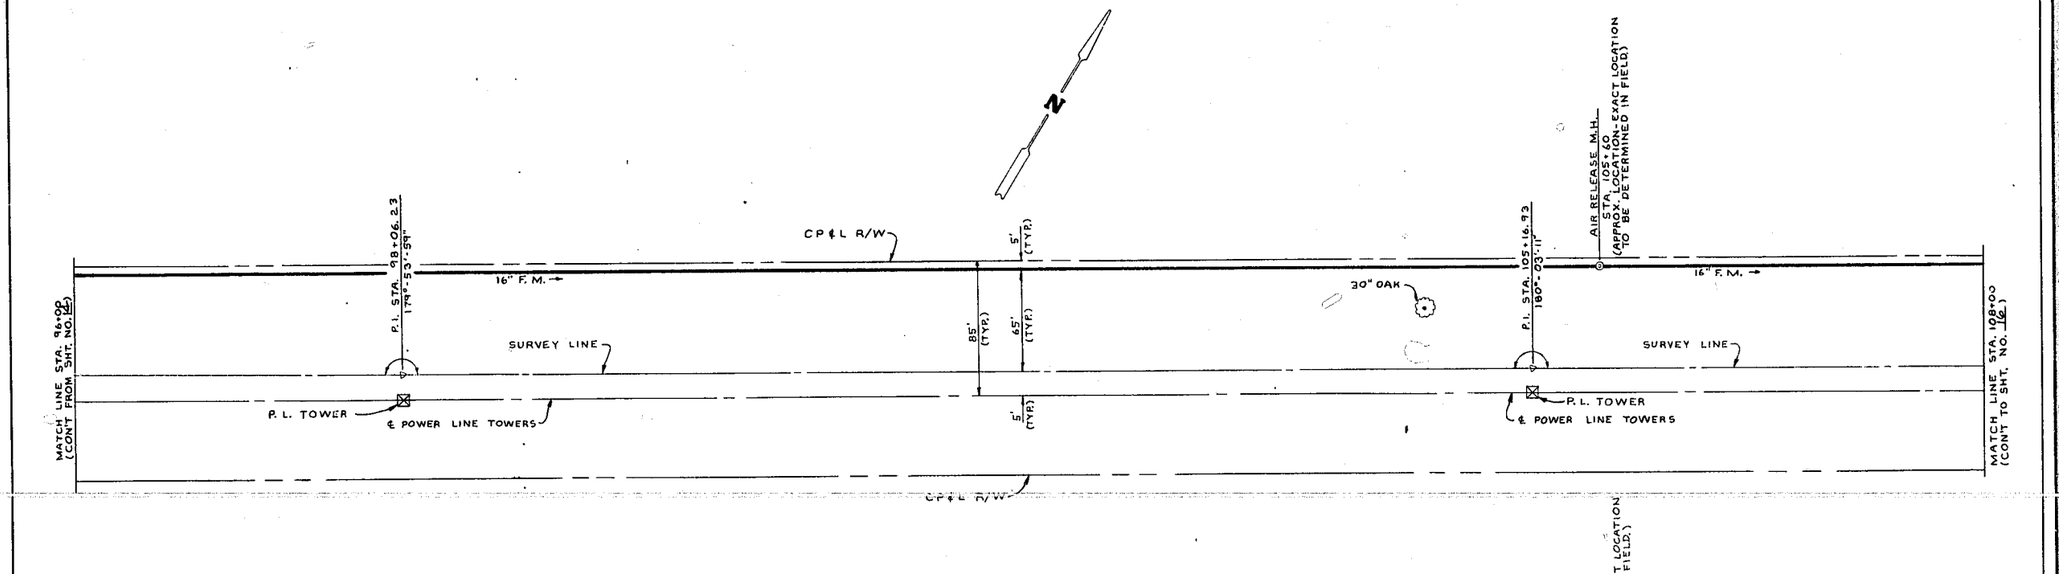

PLAN
SWIFT CREEK FORCE MAIN
SCALE: 1"=40'

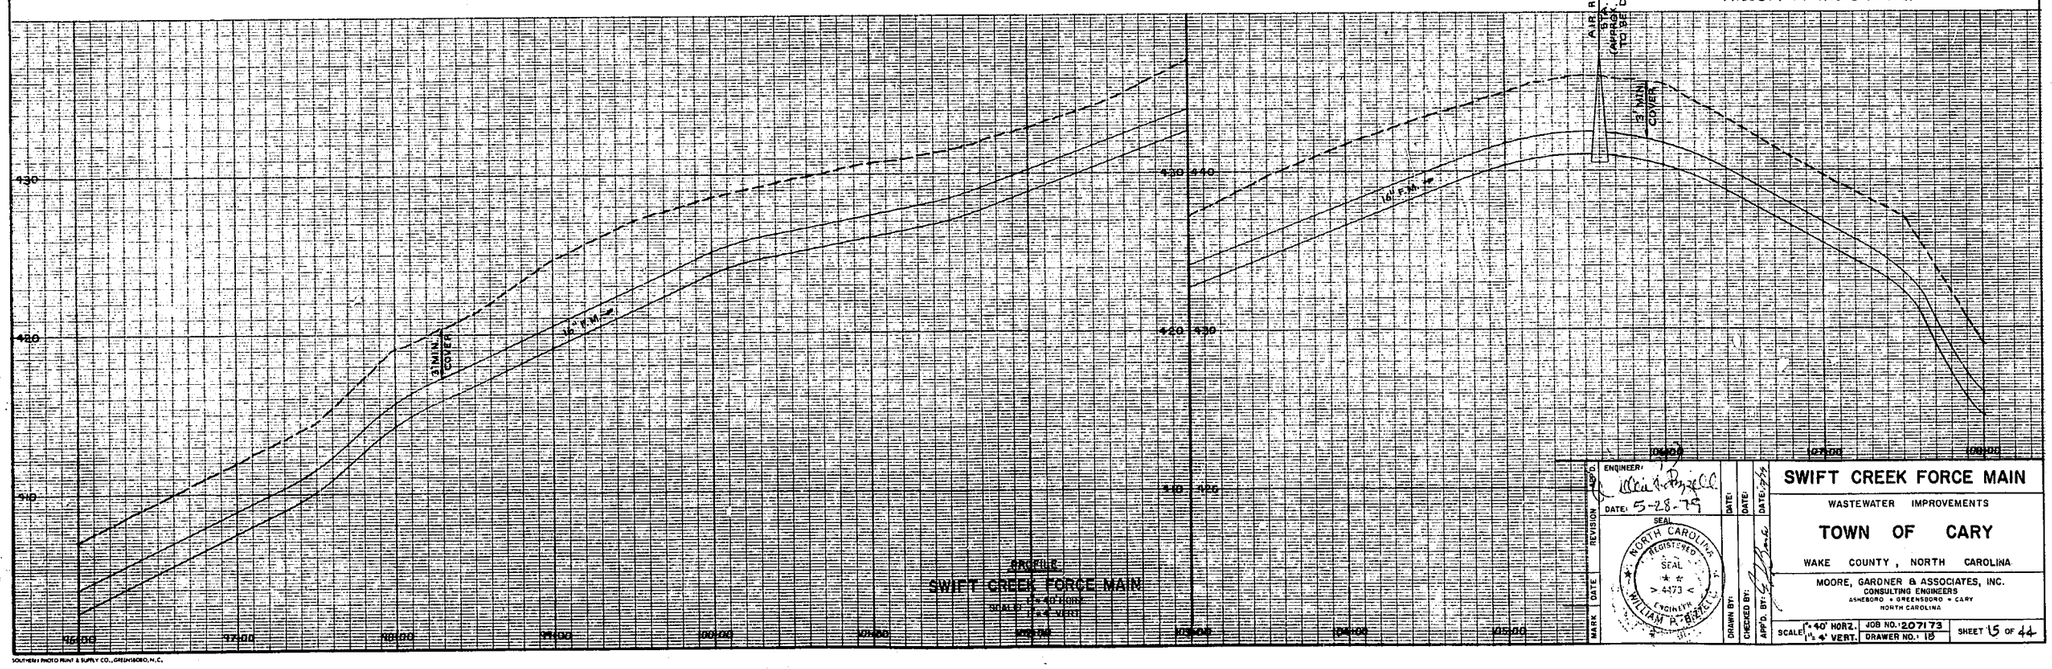

PROFILE
SWIFT CREEK FORCE MAIN
SCALE: 1"=40' Horz.
1"=4' Vert.

NOTE: AIR RELEASE M.H. TO PROJECT 1.5' ABOVE GRADE.

MARK	DATE	REVISION	APP'D.

ENGINEER: William A. Bizzell
DATE: 5-28-79
SEAL
NORTH CAROLINA REGISTERED SEAL 4473 ENGINEER WILLIAM A. BIZZELL

DRAWN BY:
CHECKED BY:
APP'D. BY:
DATE:

SWIFT CREEK FORCE MAIN

WASTEWATER IMPROVEMENTS

TOWN OF CARY

WAKE COUNTY, NORTH CAROLINA

MOORE, GARDNER & ASSOCIATES, INC.
CONSULTING ENGINEERS
ASHEBORO • GREENSBORO • CARY
NORTH CAROLINA

SCALE: 1"=40' HORZ. 1"=4' VERT. | JOB NO.: 207173 | DRAWER NO.: 18 | SHEET 15 OF 44

SOUTHERN PHOTO PRINT & SUPPLY CO., GREENSBORO, N.C.