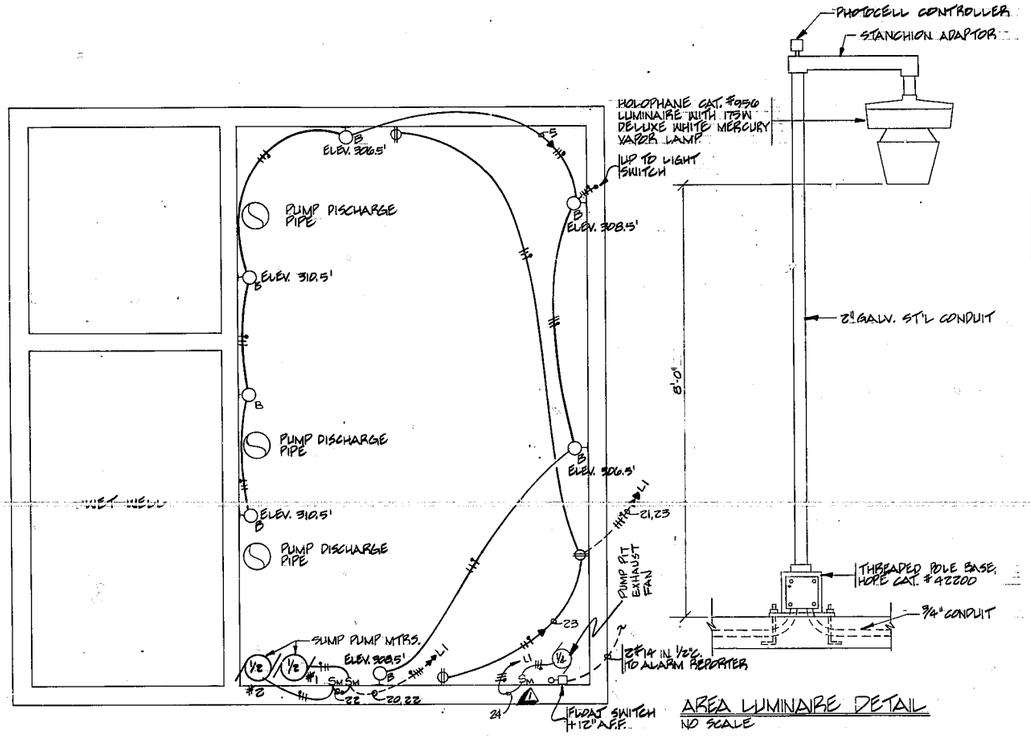

AREA LUMINAIRE DETAIL
NO SCALE

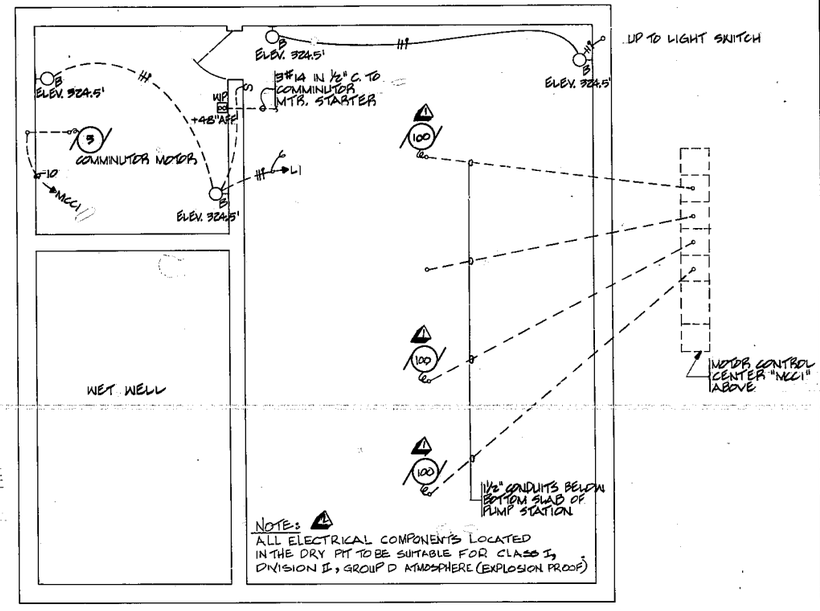

NOTE: ⚠
ALL ELECTRICAL COMPONENTS LOCATED IN THE DRY PIT TO BE SUITABLE FOR CLASS I, DIVISION II, GROUP D ATMOSPHERE (EXPLOSION PROOF)

LOWER LEVEL FLOOR PLAN
SCALE 1/4"=1'-0"

INTERMEDIATE LEVEL PLAN
SCALE 1/4"=1'-0"

NAMEPLATE LIST

NO.	INSCRIPTION
N15	MAIN DISCONNECT SWITCH
N16	NORMAL
N17	STANDBY
N18	TEST SWITCH
N19	WASTEWATER PUMP #1
N20	" " #2
N21	" " #4
N22	
N23	TRANSFORMER FEEDER
N24	COMMINUTOR
N25	IONIZATION GENERATOR
N26	
N27	
N28	
N29	

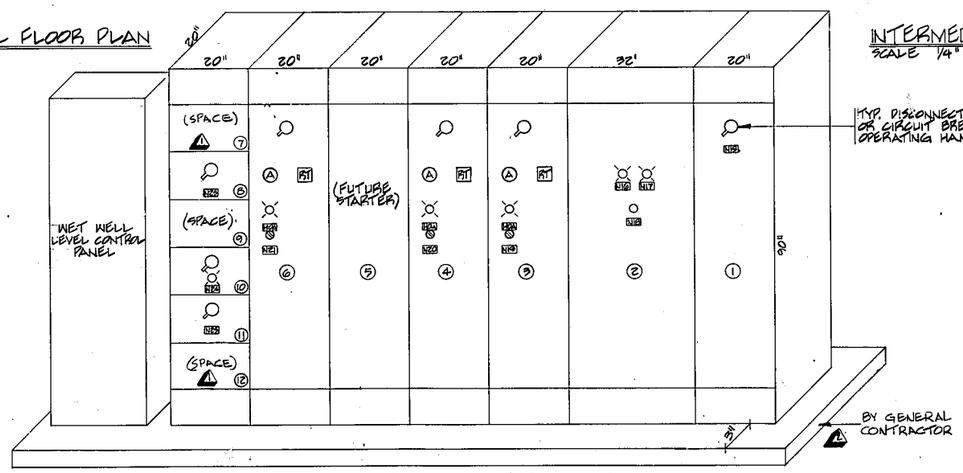

MOTOR CONTROL CENTER "MCC1"
SCALE 3/4"=1'-0"

LIGHTING FIXTURE SCHEDULE:

TYPE 'A' - VAPORTIGHT INCANDESCENT FIXTURE WITH CAST HOUSING, GLASS GLOBE, AND CAST GUARD, WITH 200 WATT INCANDESCENT LAMP. FIXTURE SHALL BE CROUSE-HINDS CAT. #VXHF12GP, HUBBELL CAT. #AOXF-21110, OR EQUAL. INSTALL ON CEILING MOUNTED CAST JUNCTION BOX HAVING THREADED HUBS.

TYPE 'B' - VAPORTIGHT INCANDESCENT FIXTURE WITH CAST HOUSING, GLASS GLOBE, AND CAST GUARD, WITH 300 WATT INCANDESCENT LAMP. FIXTURE SHALL BE CROUSE-HINDS CAT. #VXHBF13GP, HUBBELL CAT. #AOWXF-21110, OR EQUAL. INSTALL FIXTURE ON WALL MOUNTED CAST JUNCTION BOX HAVING THREADED HUBS.

TYPE 'O' - ENCLOSED AND GASKETED FLUORESCENT FIXTURE WITH MOLDED PLASTIC HOUSING AND ACRYLIC DIFFUSER, WITH TWO F40CW FLUORESCENT LAMPS. FIXTURE SHALL BE LITHONIA CAT. #DLL240A, METALUX CAT. #VT-240WL, OR EQUAL. INSTALL FIXTURE ON CEILING SURFACE.

MARK	DATE	REVISION
⚠	4-10-80	DELETED CHANGE M.C.C. & NOTES
⚠	11/21/80	REVISED MOTOR SIZES & MISC. CHANGES

ENGINEER: Richard C. Mills
DATE: NOV 20 1980
APP'D. M.J.M.
DRAWN BY:
CHECKED BY:
APP'D. BY:
DATE:
DATE:
DATE:

SEAL
NORTH CAROLINA REGISTERED SEAL 5740 ENGINEER RICHARD C. MILLS

LOWER LEVEL PLANS - ELECTRICAL
SWIFT CREEK WASTEWATER PUMP STATION
WASTEWATER IMPROVEMENTS
TOWN OF CARY
WAKE COUNTY, NORTH CAROLINA
MOORE, GARDNER & ASSOCIATES, INC.
CONSULTING ENGINEERS
ASHEBORO • GREENSBORO • CARY
NORTH CAROLINA

SCALE: NOTED
JOB NO. 207173
DRAWER NO. 18
SHEET 42 OF 44

E3 OF 5

SOUTHERN PHOTO PRINT & SUPPLY CO., GREENSBORO, N.C.