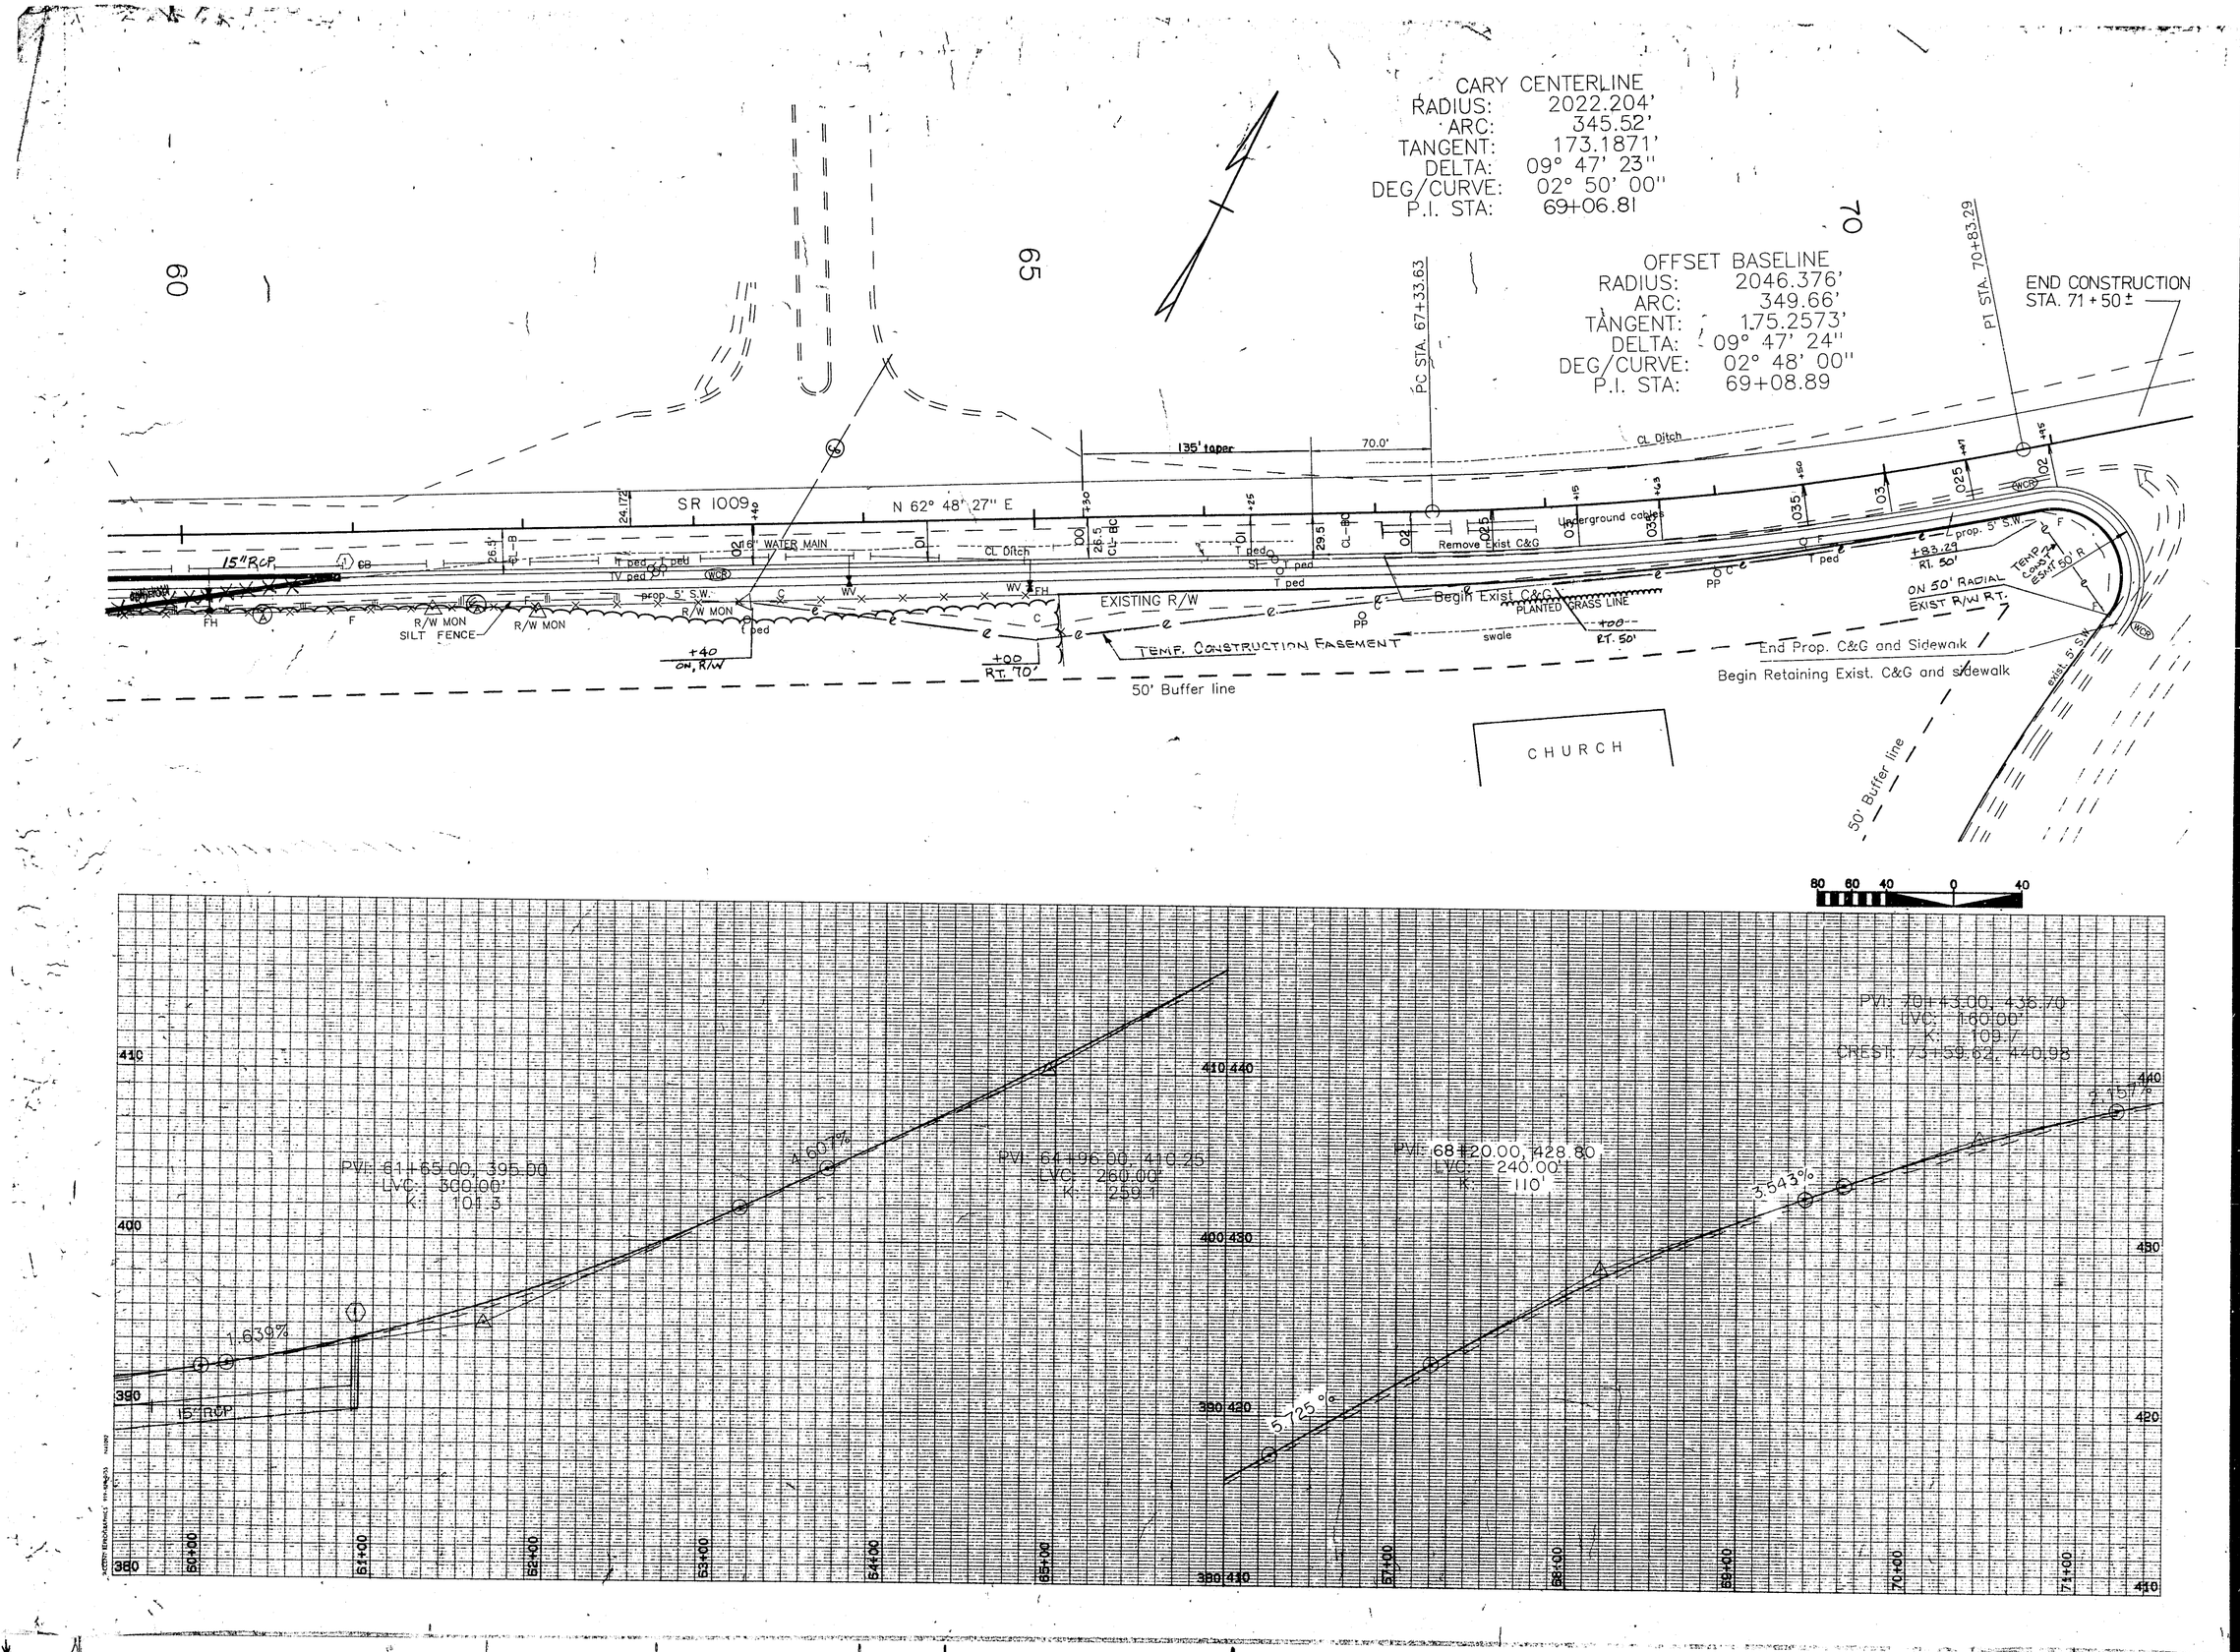

Wm. G. Daniel & Assoc.
Engineering | Planning
Landscape Architecture
1150 S.E. MAYNARD
SUITE 100
CARY, NC 27511
(919) 467-9708

NORTH CAROLINA PROFESSIONAL SEAL 10359 ENGINEER THOMAS R. HEPLER

Revisions
8/90 - REVISED CARY & GRADE PER TOWN OF CARY
11/9/90 UPDATED PER T.O.C.
3/13/91 ADJUSTED EASEMENTS PAVEMENT WIDTH & C/A

Project
SR 1009
(TRYON ROAD)

SR 1009 (TRYON ROAD)
STA. 60+00 to STA. 71+00

Date
JUNE 1, 1990

Scale
1" = 40' HORIZ.
1' = 4' VERT.

Sheet
5B