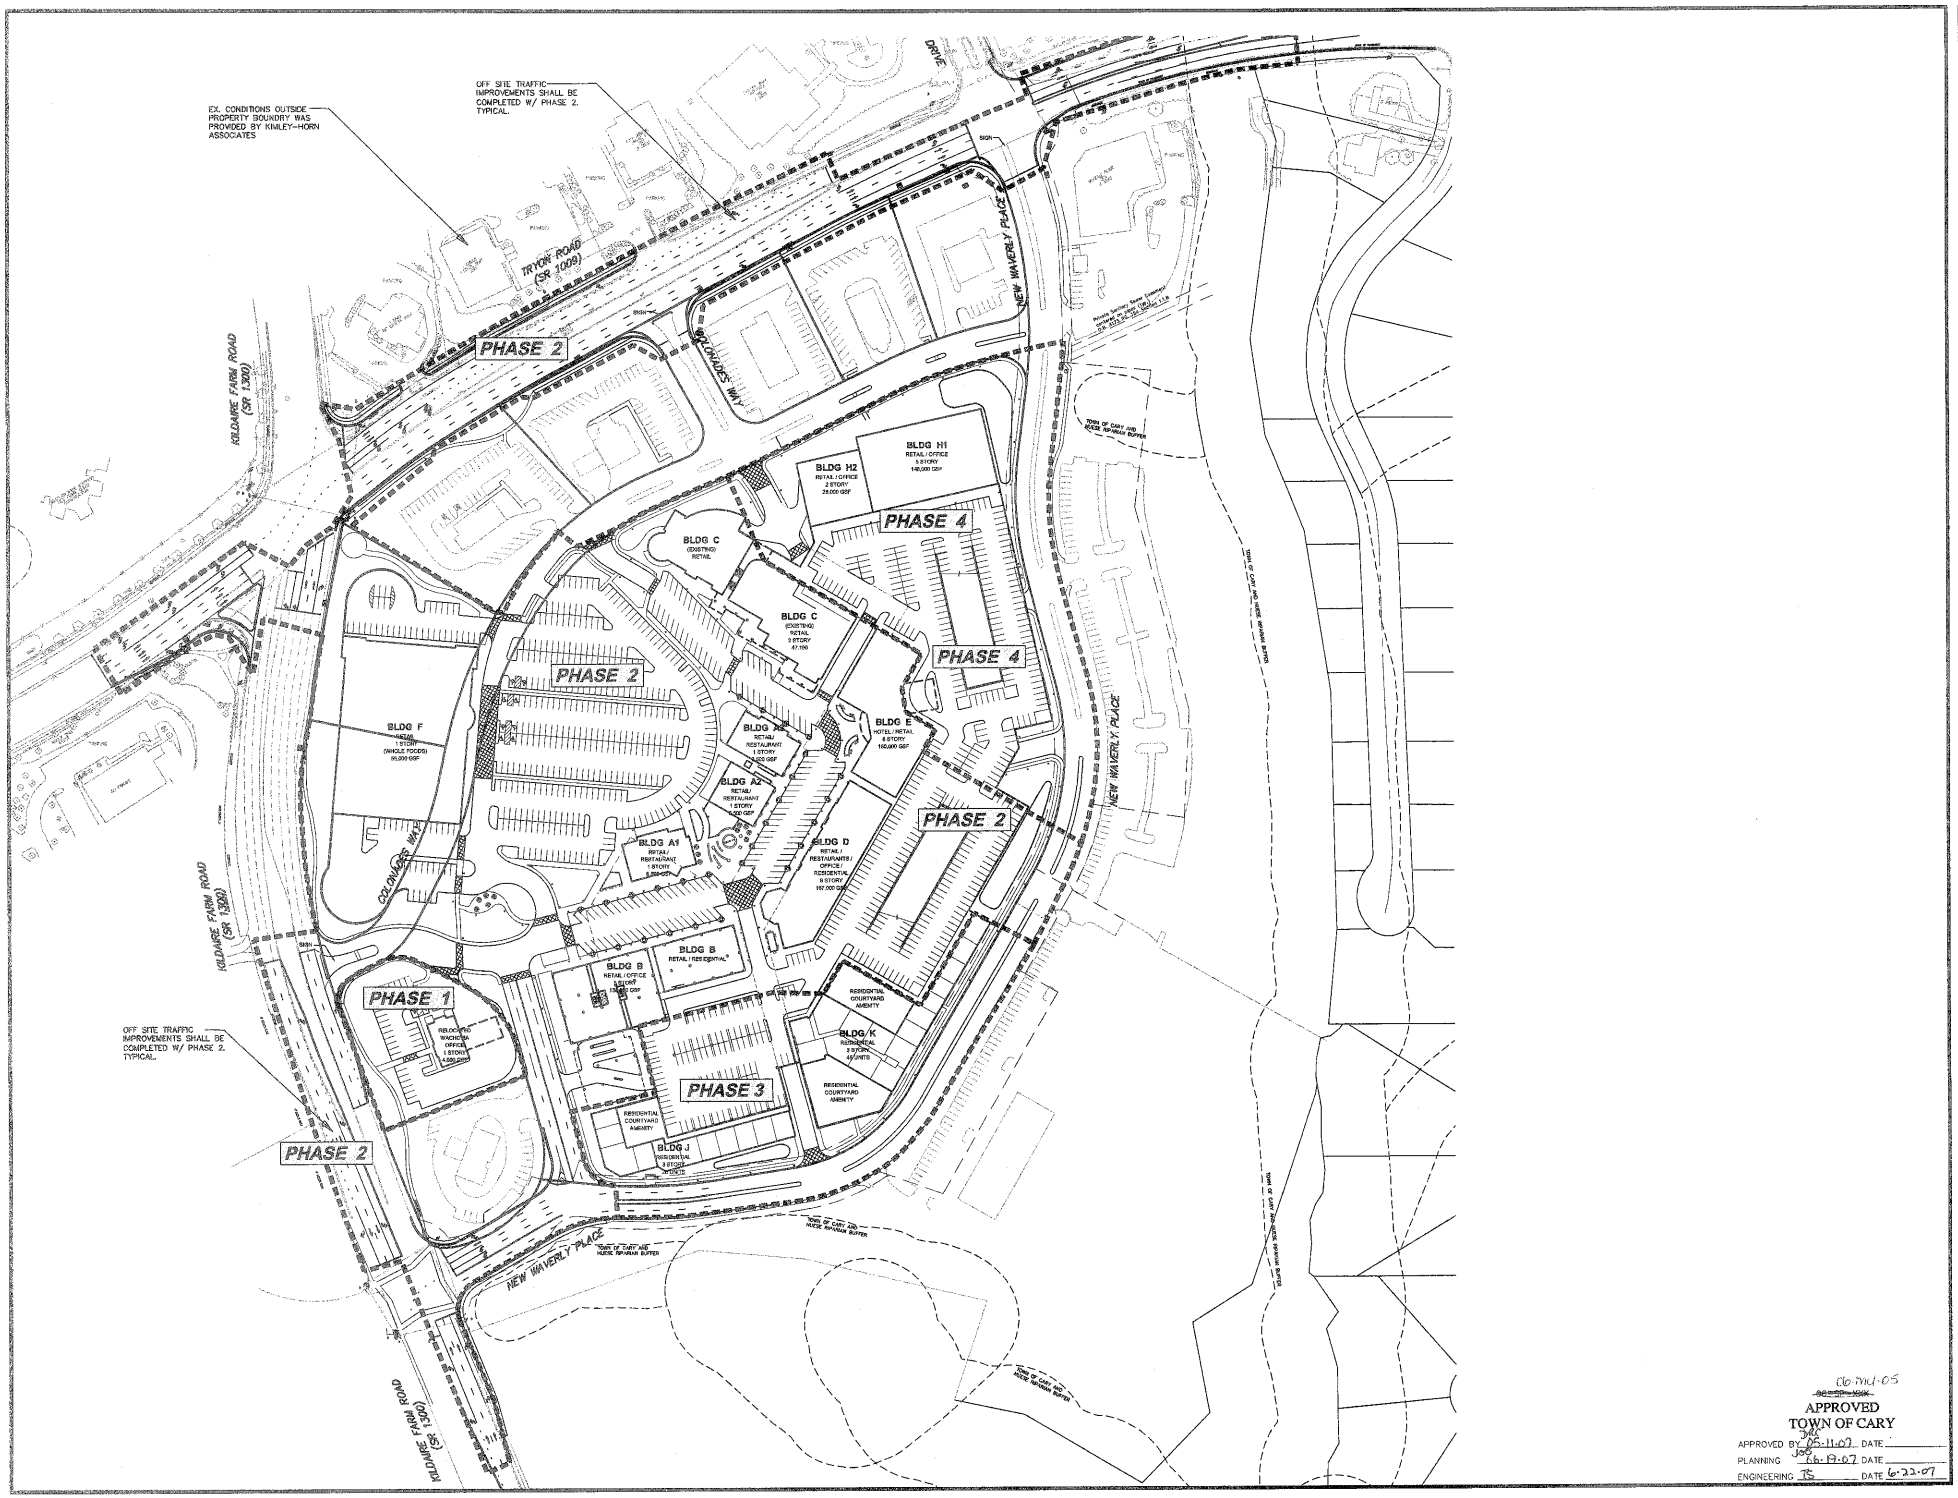

NORTH

BM 1972/168

6-11-2007

Steven M. Rice DATE
PROFESSIONAL ENGINEER

Waverly Place Redevelopment

IN

Town of Cary
North Carolina
Wake County

PHASING PLAN

JUNE 11, 2007

REVISIONS:

NO.	DATE	DESC.
1	10-30-06	1ST MUSP SUBMISSION
2	3-8-07	2ND MUSP SUBMISSION
3	4-2-07	3RD MUSP SUBMISSION
4	5-1-07	4TH MUSP SUBMISSION
5	6-11-07	5TH MUSP SUBMISSION

ISSUED FOR PERMITTING
NOT FOR CONSTRUCTION

PREPARED FOR:
Zapolski + Rudd, LLC
501 Washington Street
Durham, North Carolina 27701

BSC RICE
978 Trinity Road
Raleigh, North Carolina
27607
919-854-0811

© 2006 BSC Group, Inc.

SCALE: 1" = 100'
0 50 100 200 FEET

FILE:
DWG. NO: C.3.0
JOB. NO: 06017.00
SHEET 8 OF 30

06-MU-05
APPROVED
TOWN OF CARY
APPROVED BY DRS 05-11-07 DATE
PLANNING JOB 06-19-07 DATE
ENGINEERING TS DATE 6-22-07