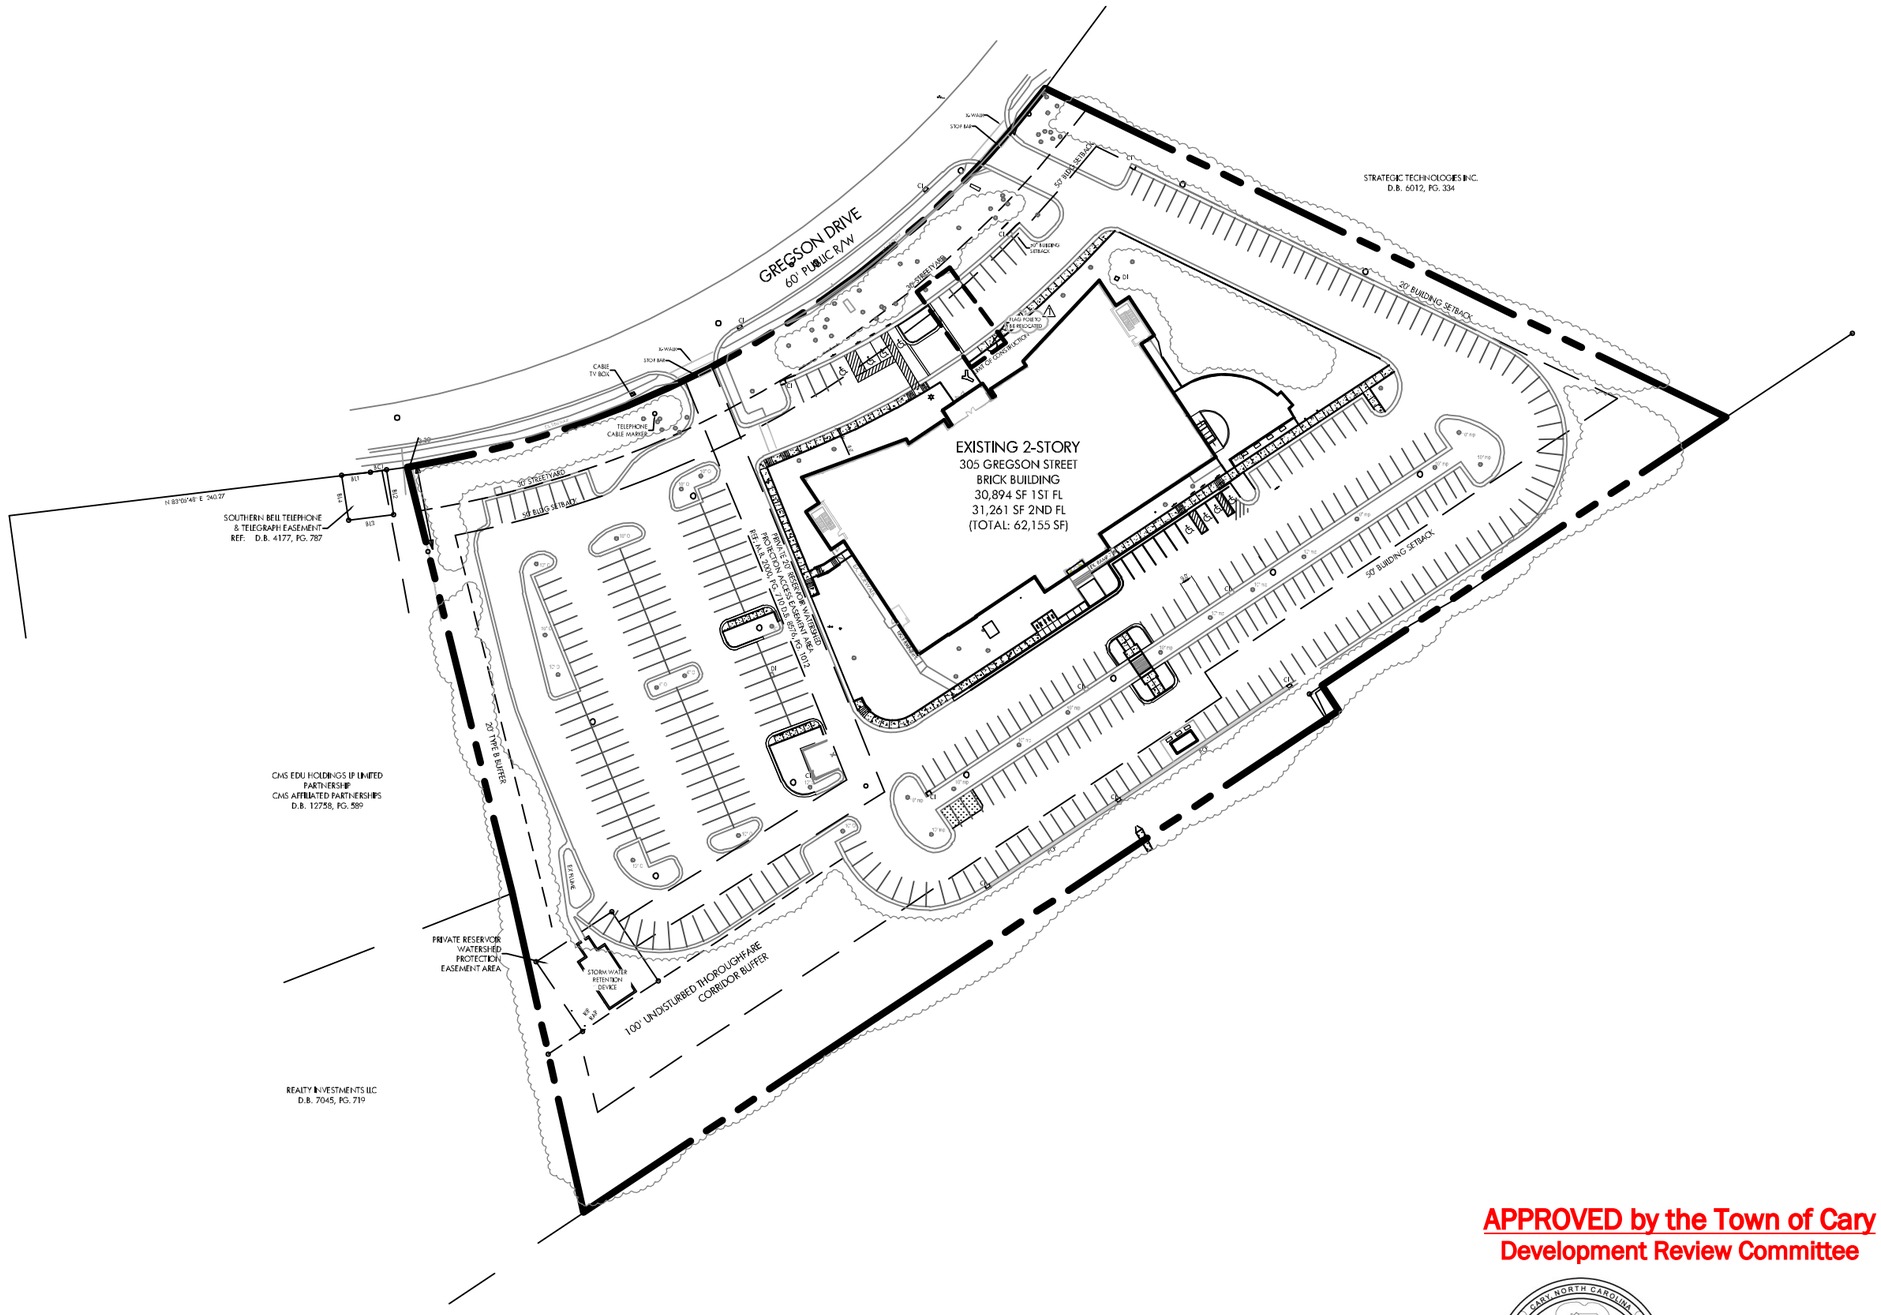

APPROVED by the Town of Cary
Development Review Committee

19-DP-9994

By: Kevin A. Hales
07/10/2019

0 25' 50' 100'
Scale: 1"=100'

HAGERSMITH DESIGN PA
ARCHITECTURE
LANDSCAPE ARCHITECTURE
PLANNING
INTERIOR DESIGN

PO BOX 1308
300 SOUTH DAWSON ST
RALEIGH, NC 27602
919.821.5547
WWW.HAGERSMITH.COM

© COPYRIGHT 2019

Consultants

Seals

HAGERSMITH DESIGN, P.A. REGISTERED ARCHITECTURAL CORPORATION CERT. NO. 175 NORTH CAROLINA RALEIGH, N.C.

NORTH CAROLINA REGISTERED LANDSCAPE ARCHITECT 1268 JAMES S. LOYACK 7.1.19

Client

ABB

Project

MINOR ALTERATION
ABB CAR CHARGING
STATION REVISIONS
305 GREGSON STREET
CARY, NC

19-DP-9994
HTE #:
Approved by the Town of Cary
Development Review Committee

Planner: _____ Date: _____

Drawing Title

EXISTING CONDITIONS / CONTEXT MAP

Revisions

Number	Description	Date
1	FIRST COMMENT RESPONSE	7/1/19

Drawn By	BTK
Checked By	JSL
Date Issued	6/12/2019

EX-1
__ of __