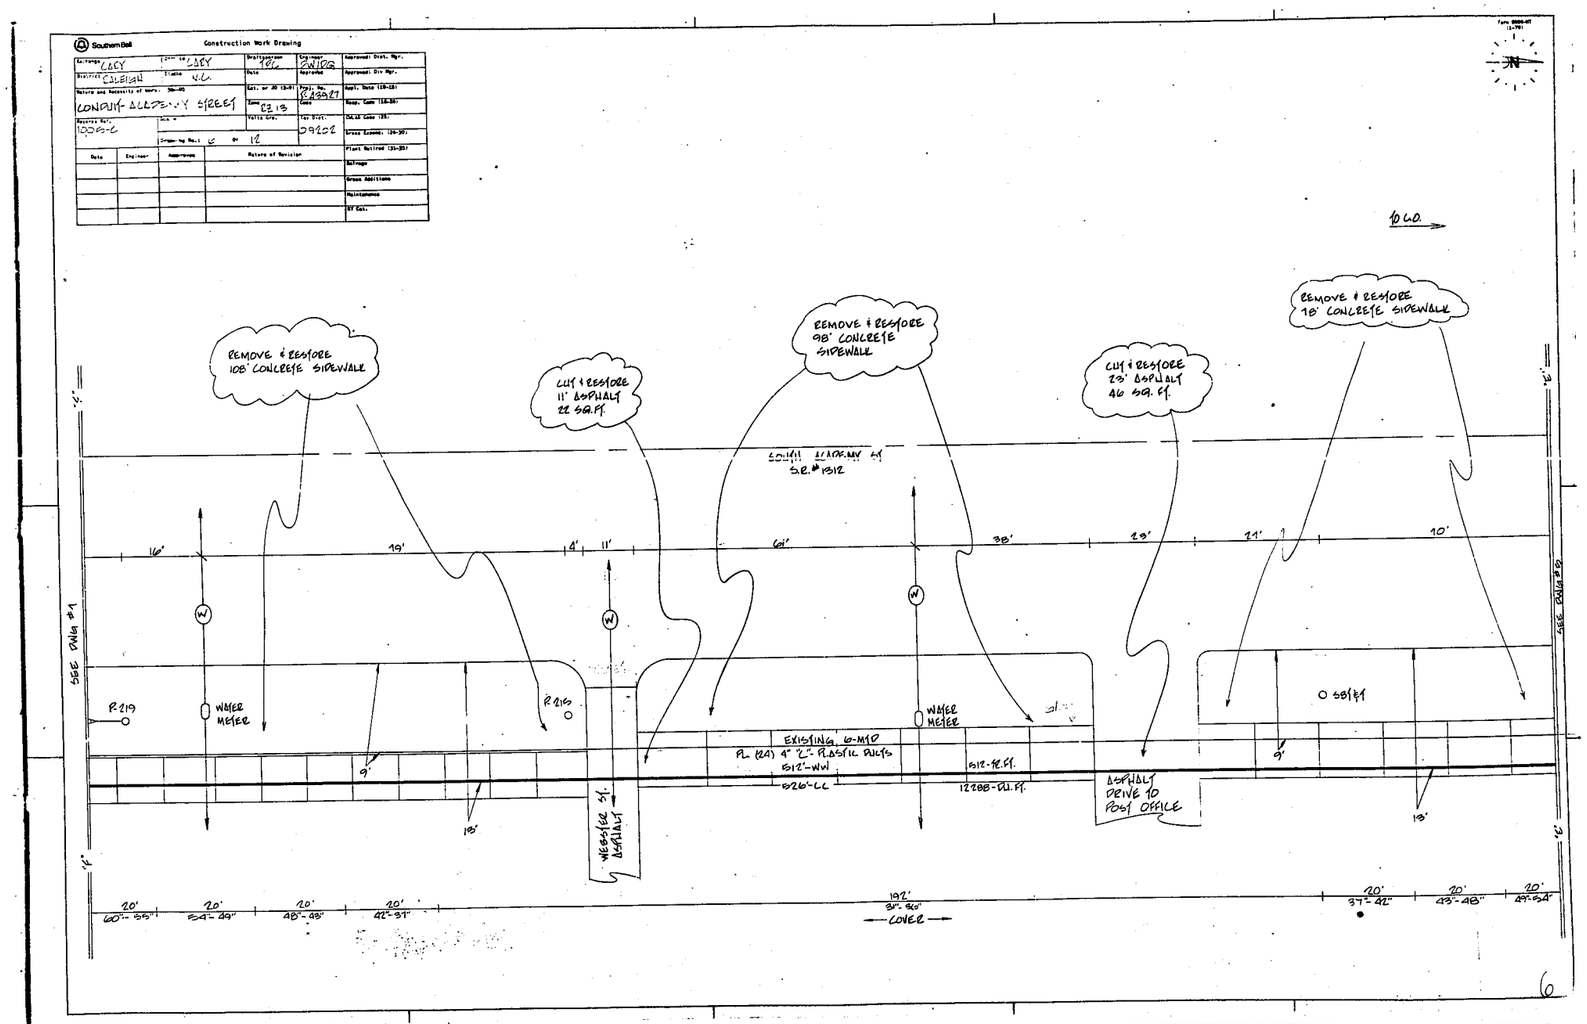

Southern Bell
Construction Work Drawing
Exchange CARY
Drn. by CARY
Drafting Date 1-6-
Engineer DWIDE
Approved: Dist. Mgr.
Approved: Div. Mgr.
Appl. Date (10-15)
Appl. Code (10-16)
Dwg. Code (10-20)
Cost Code (20-25)
Gross Expense (25-30)
Plant Retired (31-35)
Salvage
Gross Additions
Maintenance
Of Cost
Date
Engineer
Approved
Nature of Revision
Nature and Necessity of Work: 30-40
CONDUIT- ACADEMY STREET
Dwg. No. 1-A3927
Zone CZ 13
Table Grp.
Tax Dist. 09202
Reserve Ref. 1005-C
Drawing No. 6 of 12
Form 0000-MT (1-79)
N
TO C.O.
REMOVE & RESTORE 108' CONCRETE SIDEWALK
CUT & RESTORE 11' ASPHALT 22 SQ.FT.
REMOVE & RESTORE 98' CONCRETE SIDEWALK
CUT & RESTORE 23' ASPHALT 46 SQ. FT.
REMOVE & RESTORE 78' CONCRETE SIDEWALK
SOUTH ACADEMY ST
S.R. #1312
16'
19'
4'
11'
61'
38'
23'
21'
10'
SEE DWG #1
SEE DWG #2
R-219
WATER METER
R-215
WATER METER
SBT&T
EXISTING 6-MTD
PL (24) 4" "C"- PLASTIC DUCTS
512'-WW
526'-CC
512-TR.FT.
12288-DU.FT.
ASPHALT DRIVE TO POST OFFICE
WEBSTER ST. ASPHALT
9'
13'
20' 60"-55"
20' 54"-49"
20' 48"-43"
20' 42"-37"
192' 31"-36"
COVER
20' 37"-42"
20' 43"-48"
20' 49"-54"
6