Southern Bell — Construct on Work Drawing

Company: LCEY	Job No: LCEY	Draftsperson: TPL	Engineer: PWLDG
District: FAYETTEVILLE	Status: N.C.	Date:	Approved:
Nature and Necessity of Work: 3m-60		Est. or JO 12-87 Proj. No.	Appl. Date 12-31-90
CONDUIT - ACADEMY - STREET		Zone: 0213	Resp. Code 123-36
Service Wire: 1005-C 1007	Rec #:	Telco Grp:	Tax Dist: 5920I
	Drawing No.: 1 of 12		CACS Code -23-
			Gross Coppmr. 126-30-

Date	Engineer	Appearance	Nature of Revision

Plant Retired 135-30-
Salvage
Gross Additions
Maintenance
NT Cat.

Form 8020-HT (5-79)

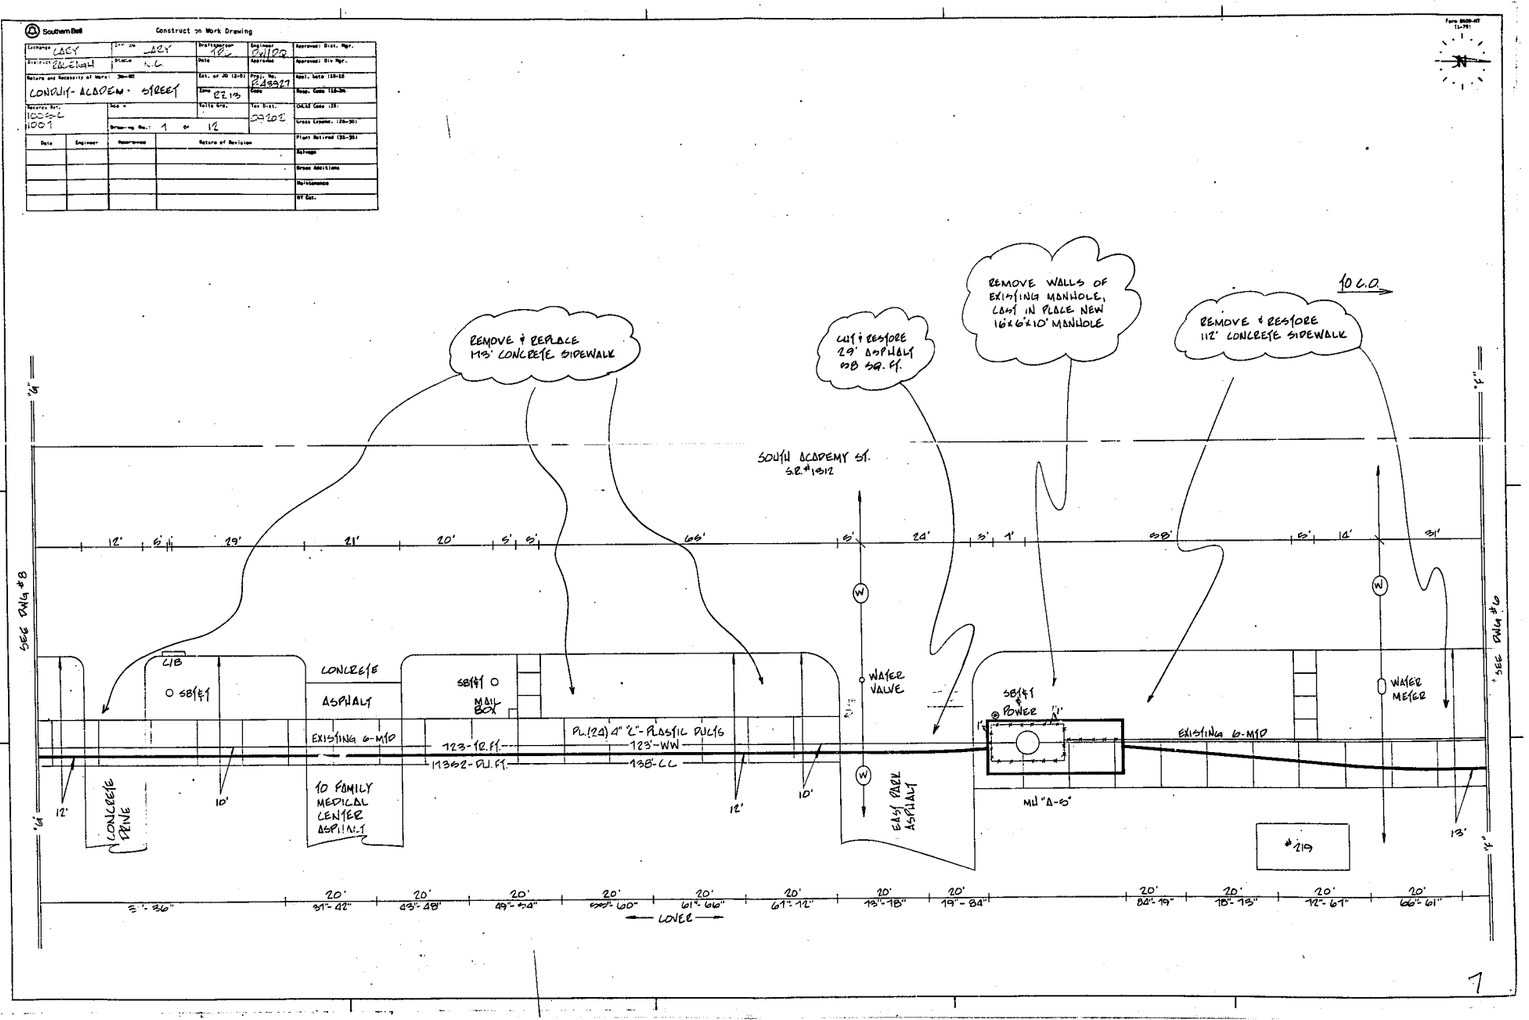

7