Southern Rail — Construction Work Drawing

Exchange: CARY	Line: CARY	Draftsperson: TPC	Engineer: DWPG	Approved: Dist. Mgr.
District: RALEIGH	Division: N.C.	Date	Surveyed	Approved: Div. Mgr.
Nature and Necessity of Work: Mm-45		Est. of 20 (3-57)	Proj. No. R-49017	Appl. Note (3A-3)
LONGUIT- ALADEMY STREET		Zone: EZ 13	Date	Resp. Comm (3A-3A)
Number Acr. 1001	Sec. #	Plats Req.	Tax Dist. 29206	CALAS Comm (3B)
	Drawings Req.: S ; R			Gross Expend. (3A-3C)
Date / Engineer / Approved / Nature of Revision				Plant Retired (3A-3C)
				Salvage
				Gross Additions
				Maintenance
				NF Est.

10 L.O.

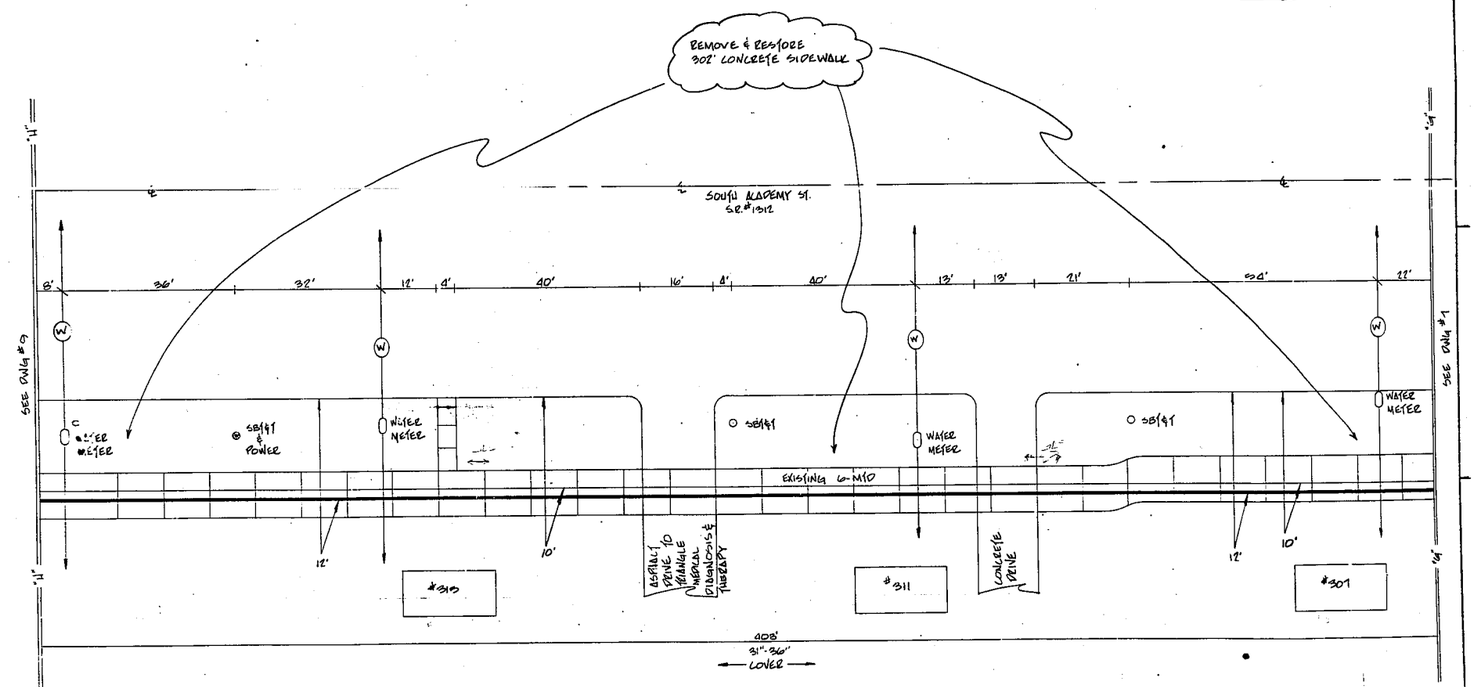

8