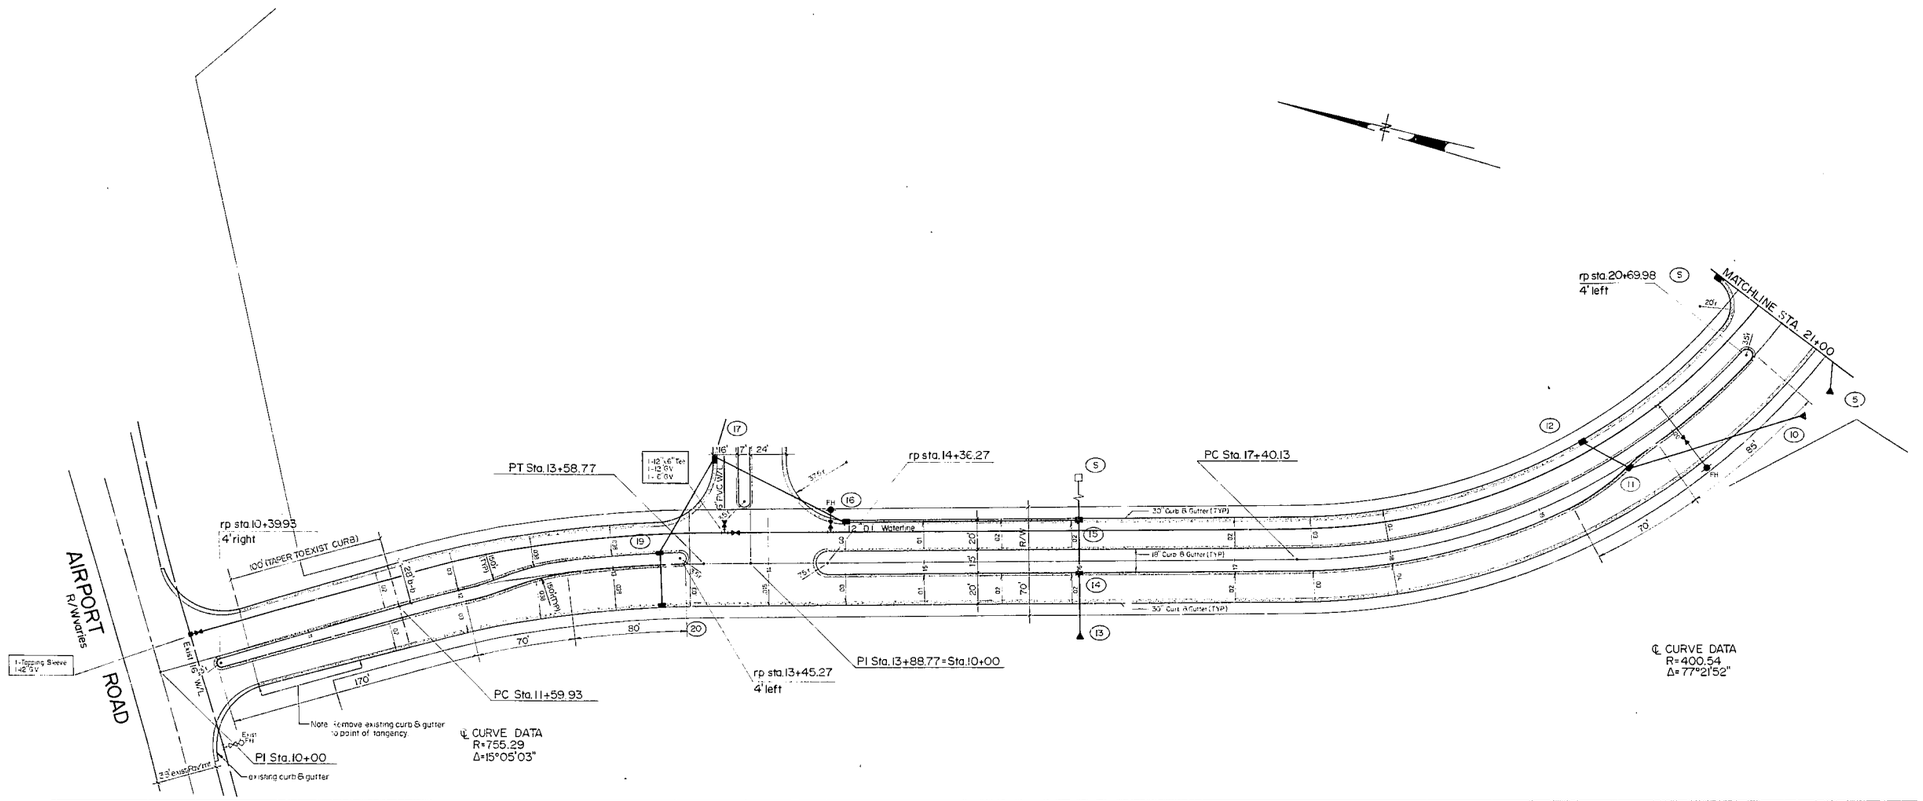

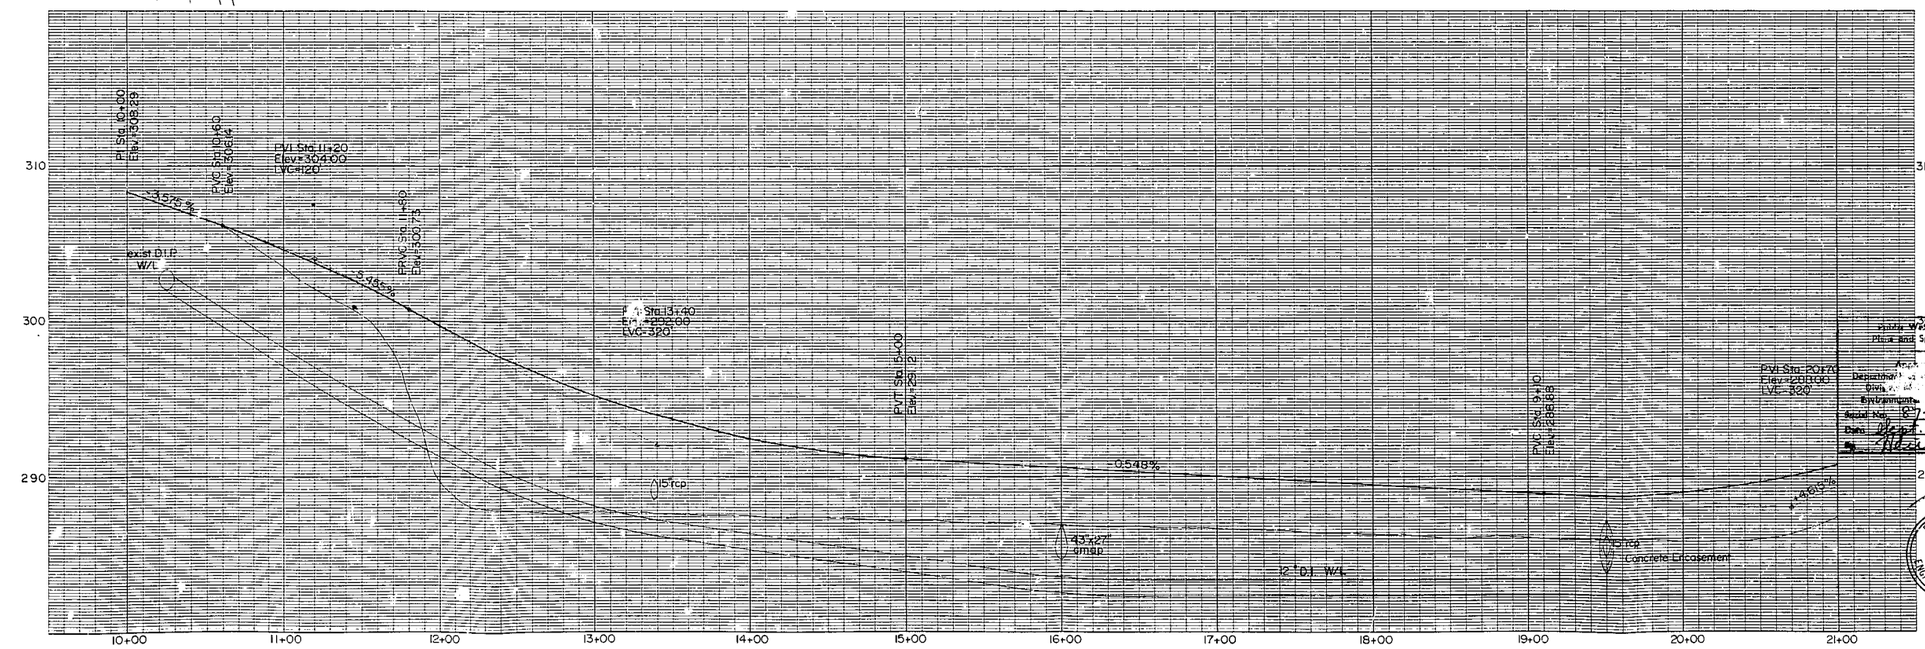

Wm. G. Daniel & Assoc.
Engineering Planning
Landscape Architecture

NORTH CAROLINA PROFESSIONAL SEAL 10725 ENGINEER KEVIN S. CALDWELL

Revisions
18 JUNE 86 - 1st TOC REVIEW

Project
AERIAL CENTER EXECUTIVE PARK

Public Water System Plans and Specifications
AERIAL CENTER PARKWAY
Approved by
Department of Environmental Resources
Division of Health Services
Environmental Health Section
Serial No. 87-2828
Date Sept. 3, 1986
By [illegible]

Date
6 JUNE 1986

RECEIVED JUL 30 1986 ENGINEERING PLANS

Scale
1" = 40' HORIZONTAL
1" = 4' VERTICAL

Sheet
2