


NOTES:
1. WATERLINE SHALL BE INSTALLED PER TOWN OF CARY STANDARDS AND DETAILS.
2. THE MULTIUSE TRAIL ON THE WEST SIDE OF THE STREET WILL BE CONSTRUCTED WHEN THE STREET IS CONSTRUCTED.
3. THE SIDEWALK ON THE EAST SIDE OF THE STREET WILL BE CONSTRUCTED WHEN ADJACENT DEVELOPMENT OCCURS.

GRAPHIC SCALE
40 0 20 40 80
1 inch = 40 ft.

# COLLECTOR STREET "A"

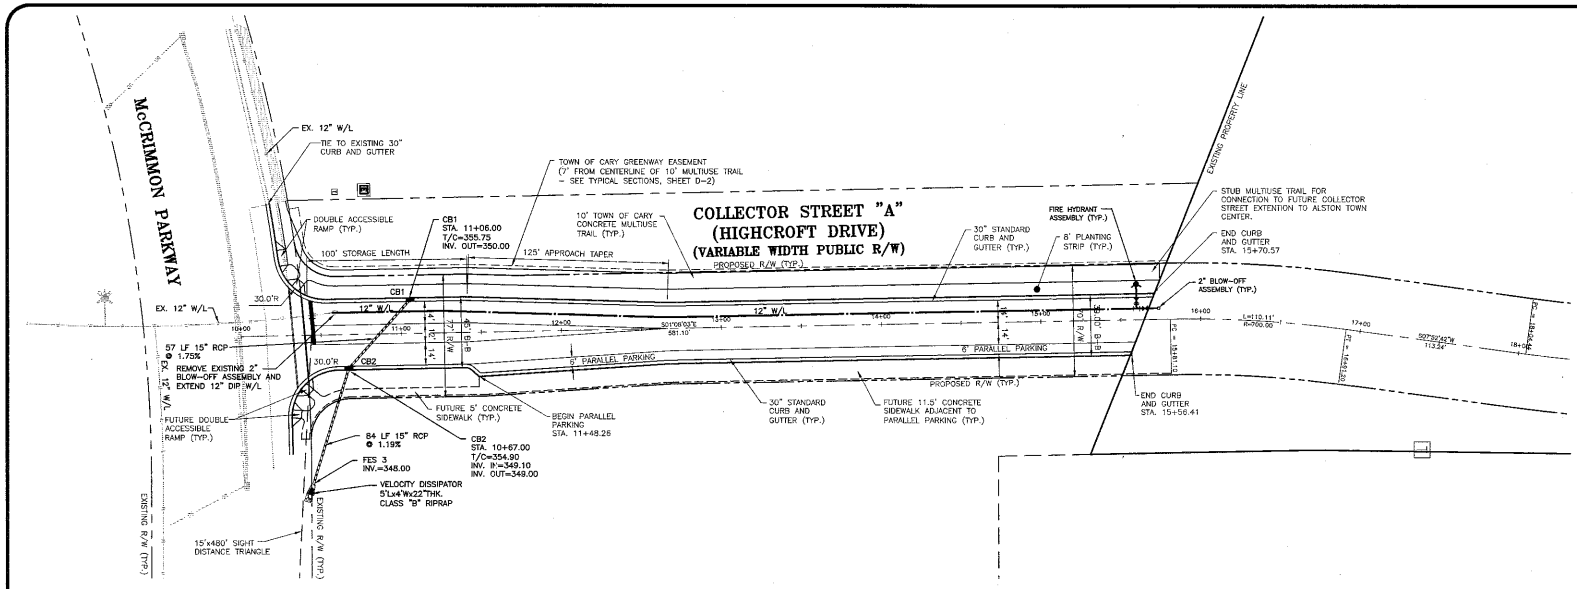


CE-SP-064
APPROVED
TOWN OF CARY
Approved by CTC Date 11-27-06
Planning BD Date 1-2-07
Engineering TS ST Date 6-22-07

FINAL DRAWING - NOT RELEASED FOR CONSTRUCTION

| | REVISIONS | DATE |
|---|---|---|
| 7 | REV PER CITY COMMENTS | 06-20-07 |
| 6 | REV PER CITY COMMENTS | 05-24-07 |
| 5 | REV PER CITY COMMENTS | 05-09-07 |
| 4 | REV PER ADJACENT PROPERTY OWNER | 04-11-07 |
| 3 | REV PER CITY COMMENTS | 12-20-06 |
| 2 | REV PER CITY COMMENTS | 07-07-06 |

OWNER:
AAC REAL ESTATE
8010 ARCO CORPORATE DRIVE, SUITE 114
RALEIGH, NORTH CAROLINA
919-821-2700

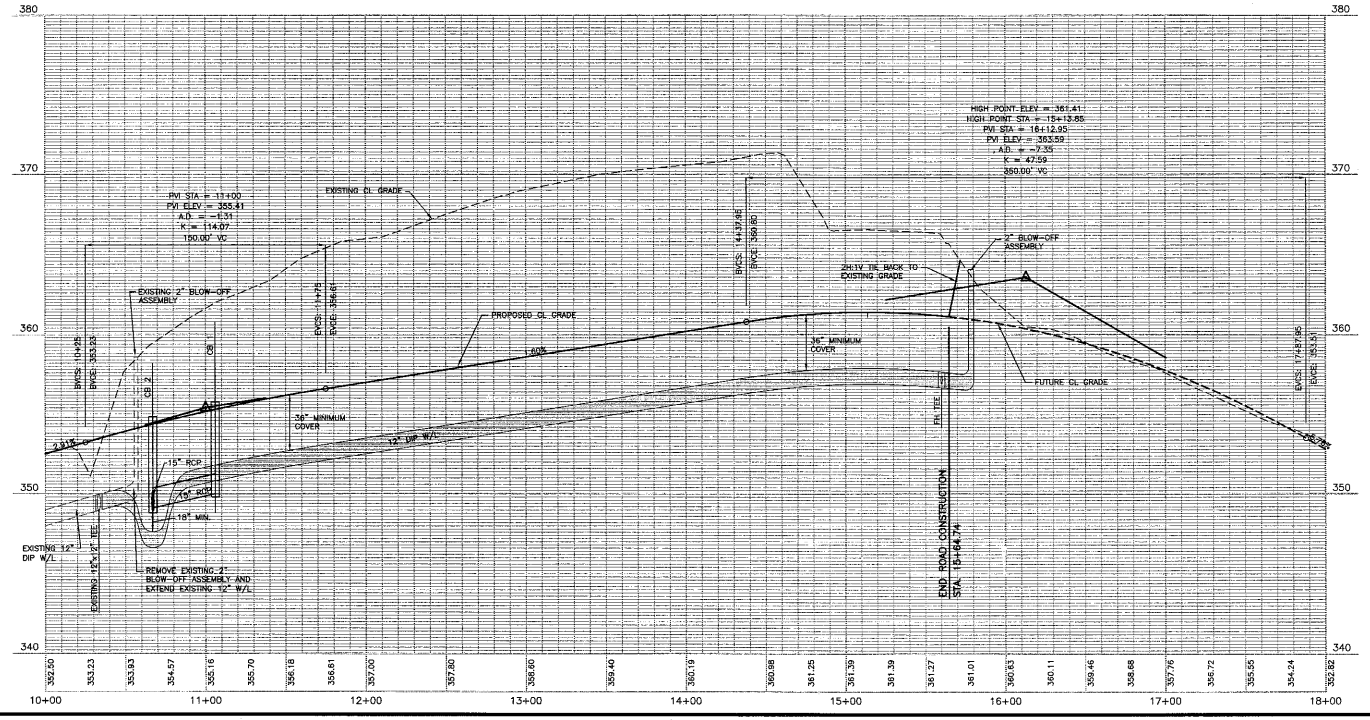THE JOHN R. McADAMS COMPANY, INC.
ENGINEERS/PLANNERS/SURVEYORS
RESEARCH TRIANGLE PARK, NC
P.O. BOX 14005 ZIP 27709-4005
(919) 361-5000

NORTH CAROLINA PROFESSIONAL SEAL 31350 ENGINEER SCOTT A. McDONALD 2007

| | |
|---|---|
| PROJECT NO. | AAC-04010 |
| FILENAME: | AAC04010-PP1 |
| DESIGNED BY: | - |
| DRAWN BY: | SRW |
| HORIZ. SCALE: | 1" = 40' |
| VERT. SCALE: | 1" = 4' |
| DATE: | 05-11-06 |

PLAN & PROFILE
COLLECTOR STREET "A", STA. 10+00 THRU STA. 18+00

# ALSTON TOWN CENTER
COLLECTOR STREET "A"
CARY, NORTH CAROLINA

SHEET NO. PP-1
McADAMS
PRINT DATE: