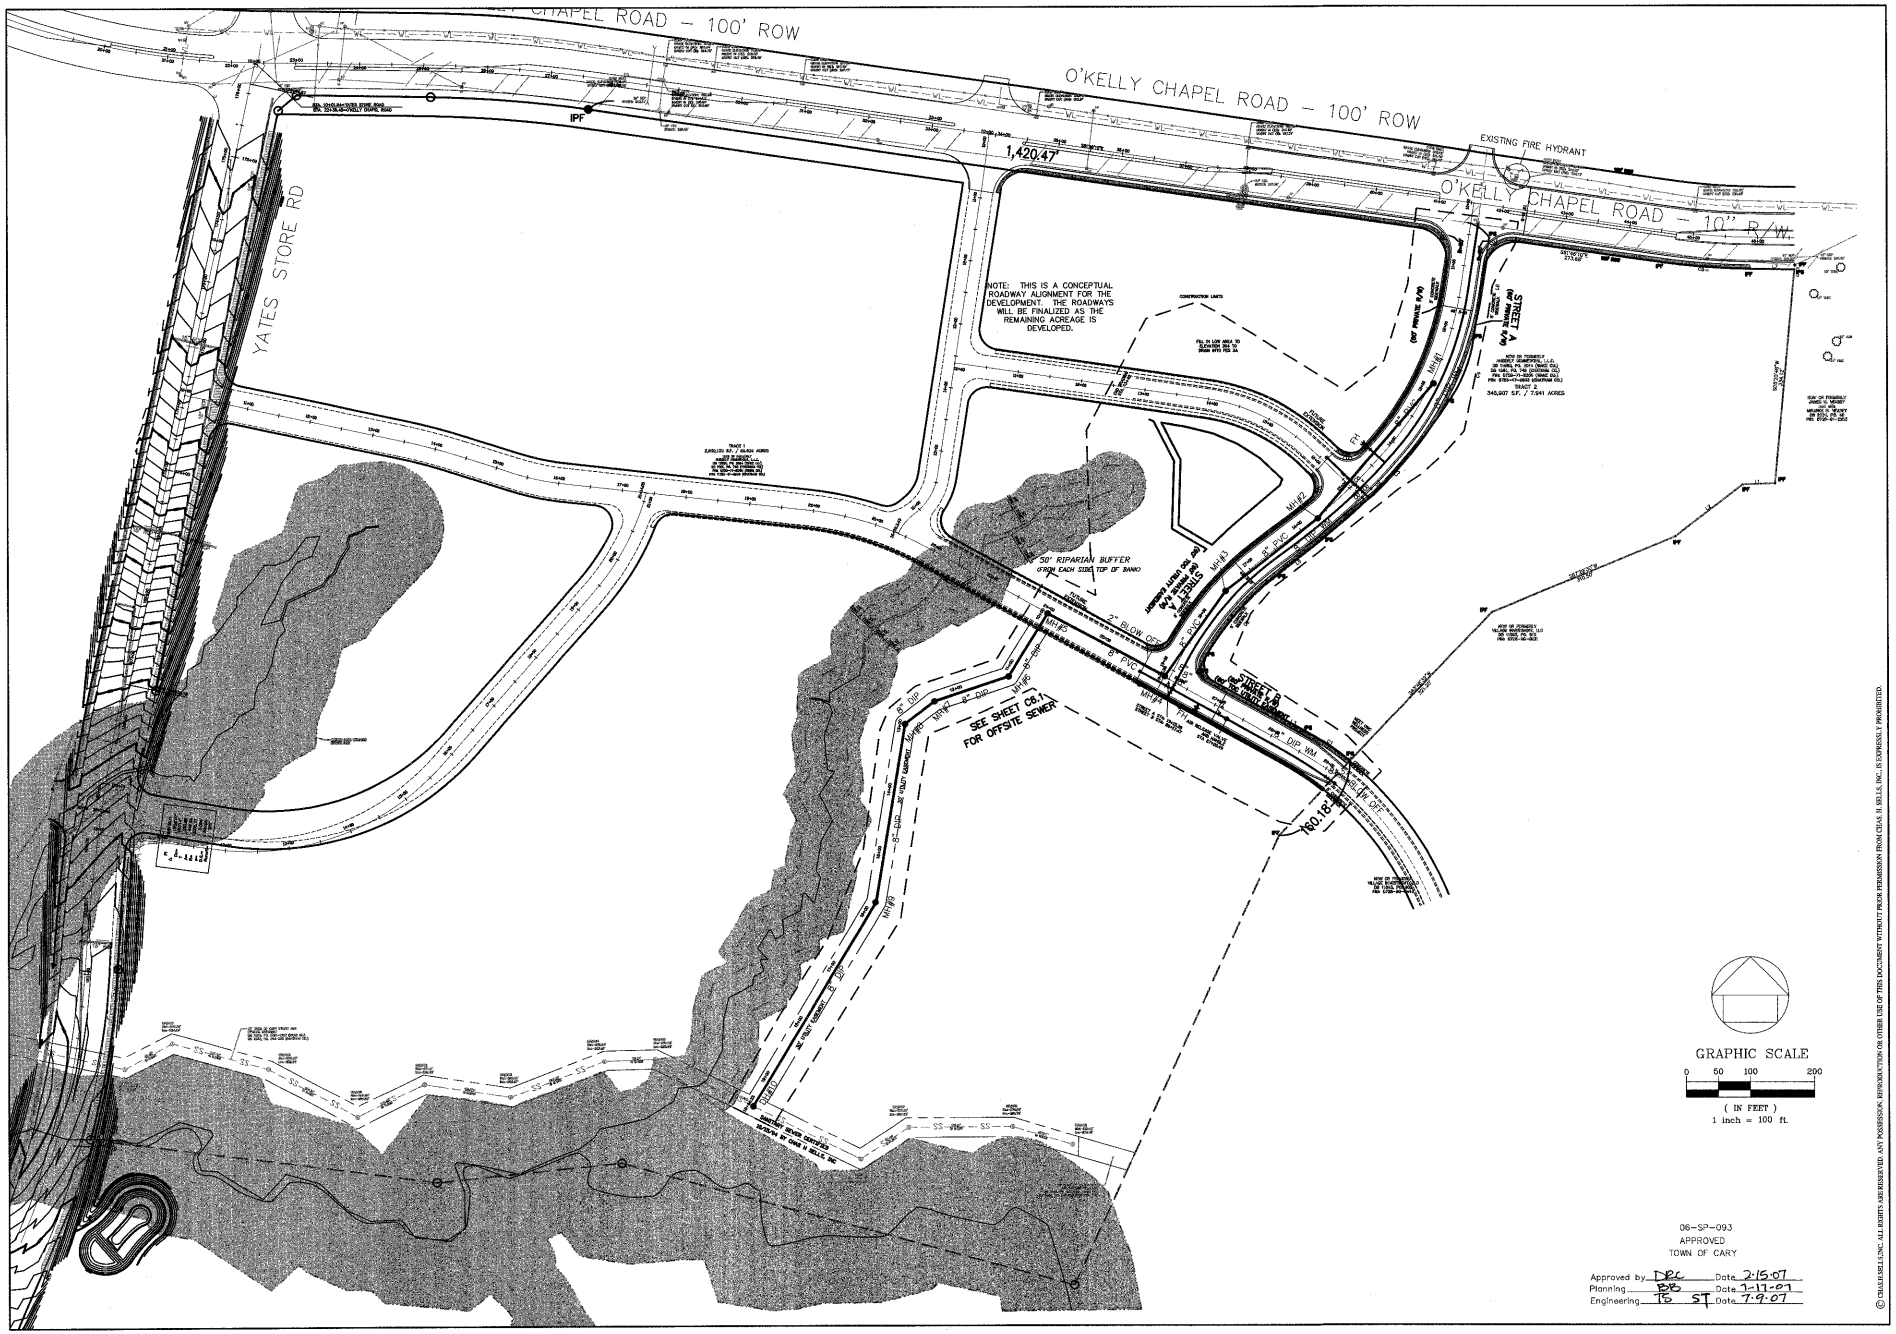

CHAS. H. SELLS, INC.
Civil Engineering, Surveying and Planning
15401 Weston Parkway
Suite 100
Cary, NC 27513
Tel: 919-678-0035
Fax: 919-678-0206
www.chashsells.com

NORTH CAROLINA PROFESSIONAL ENGINEER SEAL 024627 DONALD A SEVER

RELEASED FOR CONSTRUCTION

AMBERLY TOWN CENTER

Cary, NC

GS Carolina
4000 Westchase Blvd, Suite 270
Raleigh, NC 27607

REVISIONS

PROJECT #: 06-4014 DATE: 06/20/07

DRAWN BY: MB CHECKED BY: DS

TITLE

OVERALL UTILITY

SHEET

C6.0

© CHAS.H.SELLS,INC. ALL RIGHTS ARE RESERVED. ANY POSSESSION, REPRODUCTION OR OTHER USE OF THIS DOCUMENT WITHOUT PRIOR PERMISSION FROM CHAS. H. SELLS, INC. IS EXPRESSLY PROHIBITED.