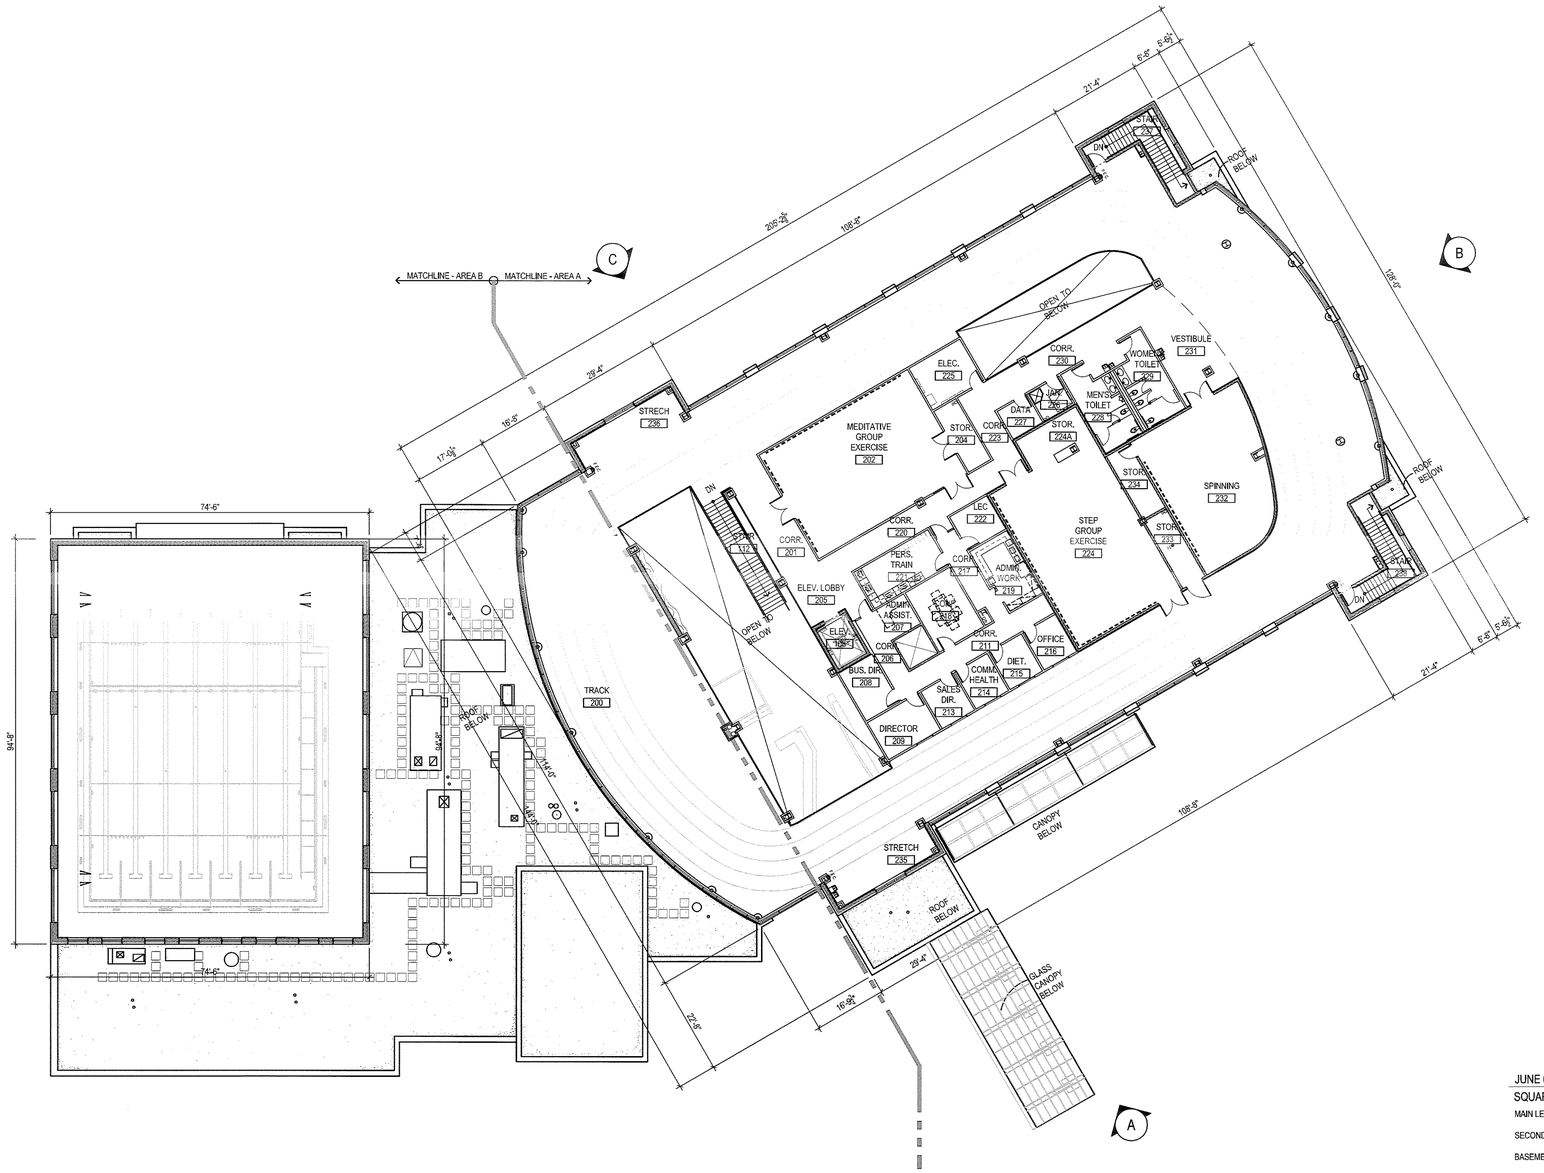

1 / A1.1 **SECOND LEVEL FLOOR PLAN**

SCALE: 1/16" = 1'-0"

JUNE 06, 2007

SQUARE FOOTAGE

MAIN LEVEL - 38,587 S.F. +/-

SECOND LEVEL- 19,223 S.F. +/-

BASEMENT LEVEL- 3,017 S.F. +/-

TOTAL SQUARE FOOTAGE = 60,827 +/-

07-SP-024
APPROVED
TOWN OF CARY

Approved by DRC Date 10/15/2007
Planning VAH Date 4/28/2011
Engineering _____ Date _____

NO.	DATE	REVISION

SEAL

KEY PLAN

PERKINS EASTMAN
520 West Sixth St.
Charlotte NC 28202
704 940 0501
Fax 362 4602

Owner:
UNC HOSPITALS
101 MANNING DR SUITE 6012
CHAPEL HILL, NC 27514

Civil / Site:
STEWART ENGINEERING
200 S. COLLEGE ST SUITE 720
CHARLOTTE, NC 28202 704.334.7925

Landscape:
STEWART ENGINEERING
200 S. COLLEGE ST SUITE 720
CHARLOTTE, NC 28202 704.334.7925

Structural:
STEWART ENGINEERING
200 S, COLLEGE ST SUITE 720
CHARLOTTE, NC 28202 704.334.7925

MECHANICAL, PLUMBING & FIRE PROTECTION
RDK
4021 STIRRUP CREEK DR SUITE 400
DURHAM, NC 27703 919.460.1440

ELECTRICAL
RDK
4021 STIRRUP CREEK DR SUITE 400
DURHAM, NC 27703 919.460.1440

POOL CONSULTANT
COUSILMAN-HUNSAKER
10733 SUNSET OFFICE DR SUITE 400
ST. LOUIS, MO 63129 314.894.1245

PROJECT TITLE:

AMBERLY WELLNESS CENTER

UNC WELLNESS CENTERS
AMBERLY

CARY, NORTH CAROLINA

PROJECT No: 24911.00

DRAWING TITLE:

FLOOR PLAN SECOND FLOOR

SCALE: 1/16"= 1'-0"

A1.1

DATE: APRIL 20, 2011