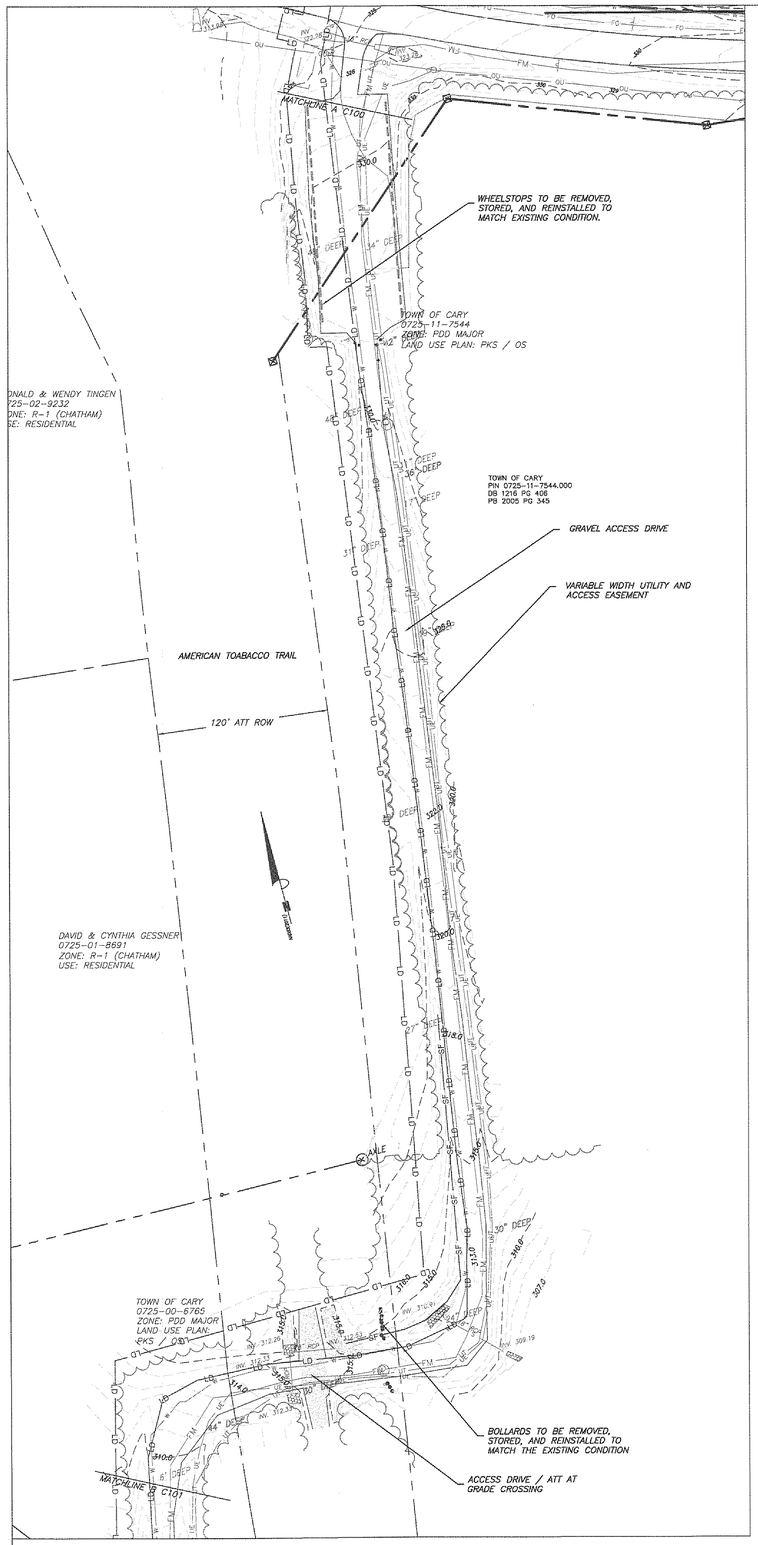

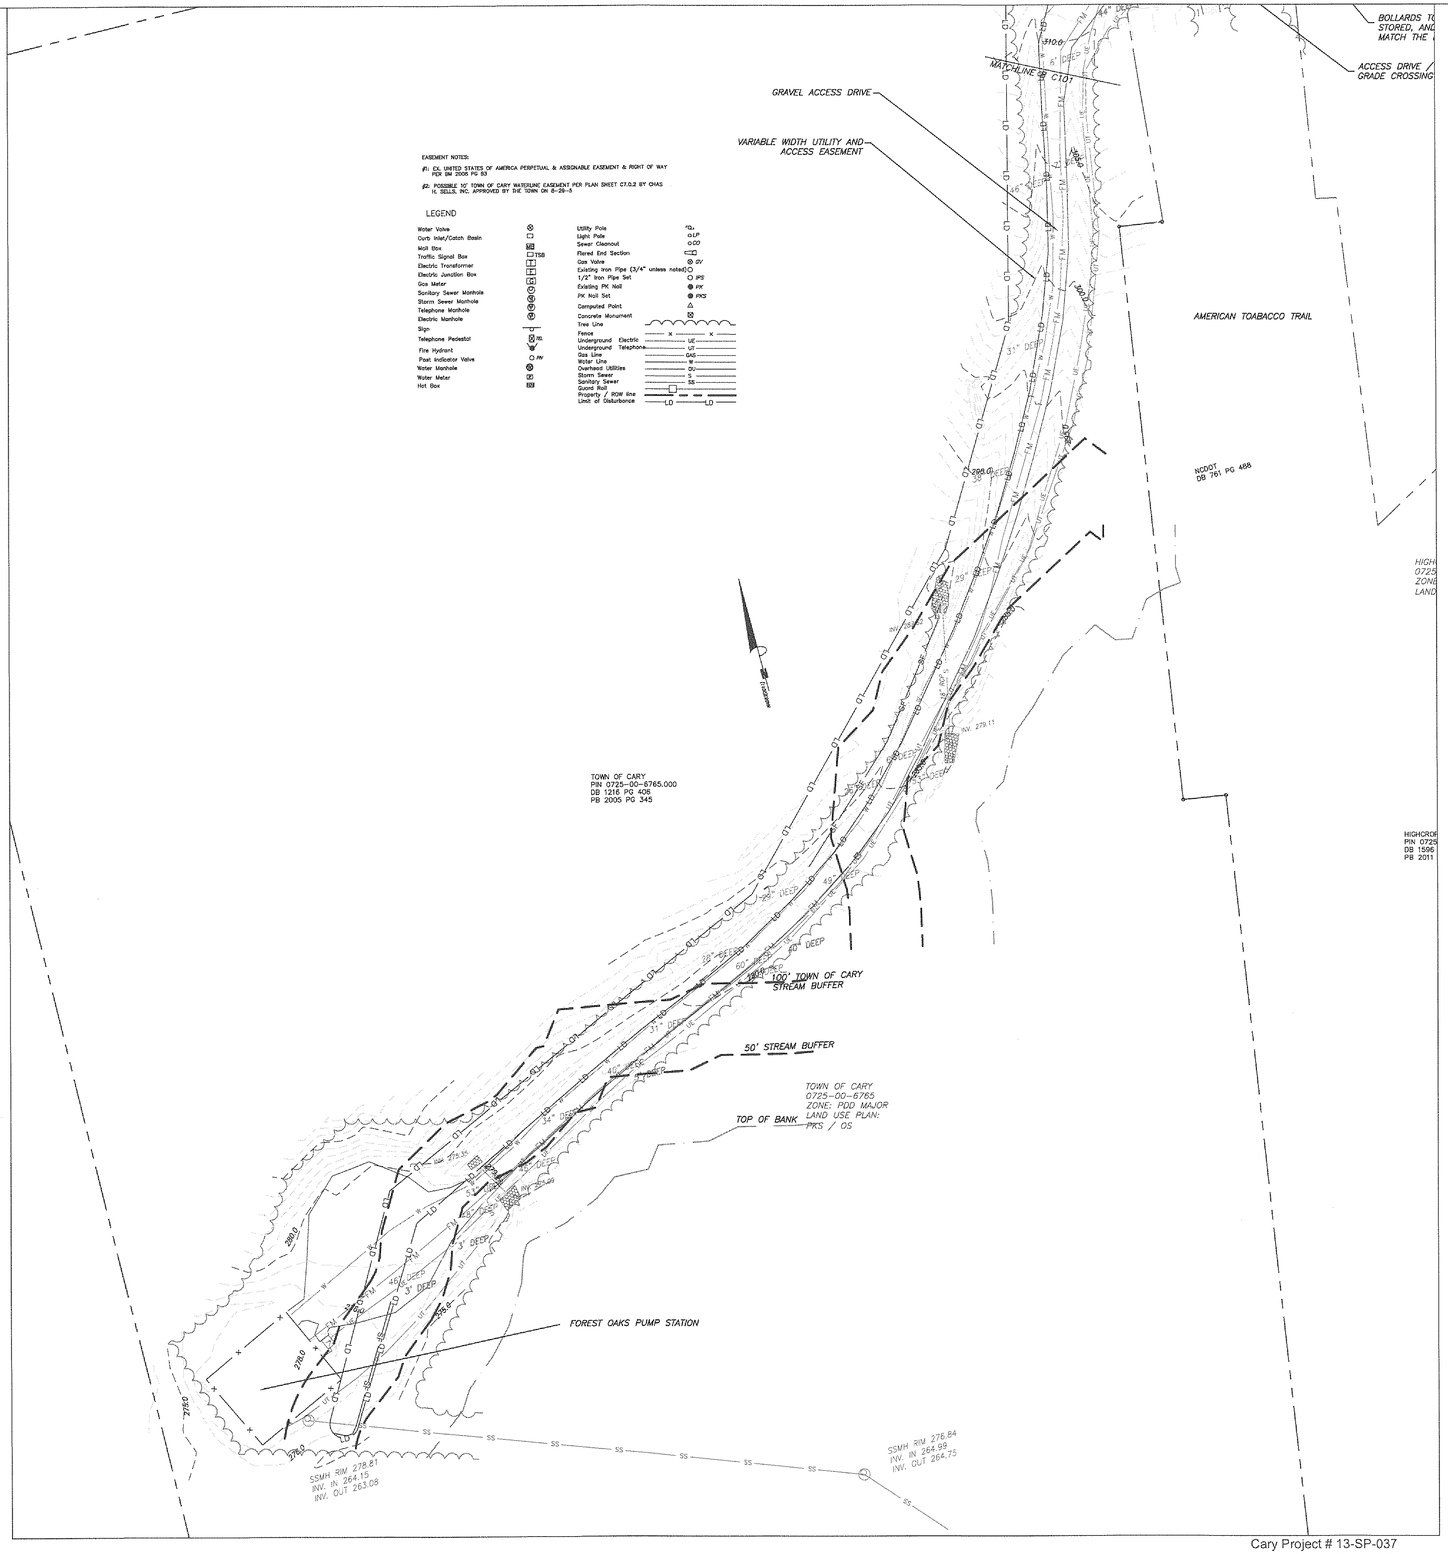

1 / C101 EXISTING CONDITIONS - OFFSITE SEWER

1" = 50'-0"

0 25 50 100

Cary Project # 13-SP-037
Approved by the Town of Cary
Development Review Committee

Planner _____, Date 1/9/2014

ENGINEERING · PLANNING · LANDSCAPE ARCHITECTURE
NC BOARD OF EXAMINERS FOR ENGINEERS & SURVEYORS LICENSE NO. C-1269

Coulter Jewell Thames P.A.

111 West Main Street
Durham, N.C. 27701
p 919.682.0368
f 919.688.5646
www.cjtpa.com

Project:

AMERICAN TOBACCO TRAIL - TRAILHEAD

2575 New Hope Church Rd.
Cary, North Carolina

Chatham County
North Carolina

TIP Project No. C-1576

PIN:
0725-12-7361

NORTH CAROLINA PROFESSIONAL ENGINEER SEAL 12381 JEREMY S. ANDERSON
12·10·2013

CONSTRUCTION DOCUMENTS

Job Number: 1257

Drawn	JSA
Checked	JWT, JSA
Date	07-11-2013: intial submittal
Revisions	08-22-2013: 1st resubmittal
	09-20-2013: 2nd resubmittal
	11-07-2013: 3rd resubmittal
	12-10-2013: Bid Set

Sheet Title:

EXISTING CONDITIONS

OFFSITE SEWER

Sheet Number

C101