CAROLINA POWER & LIGHT

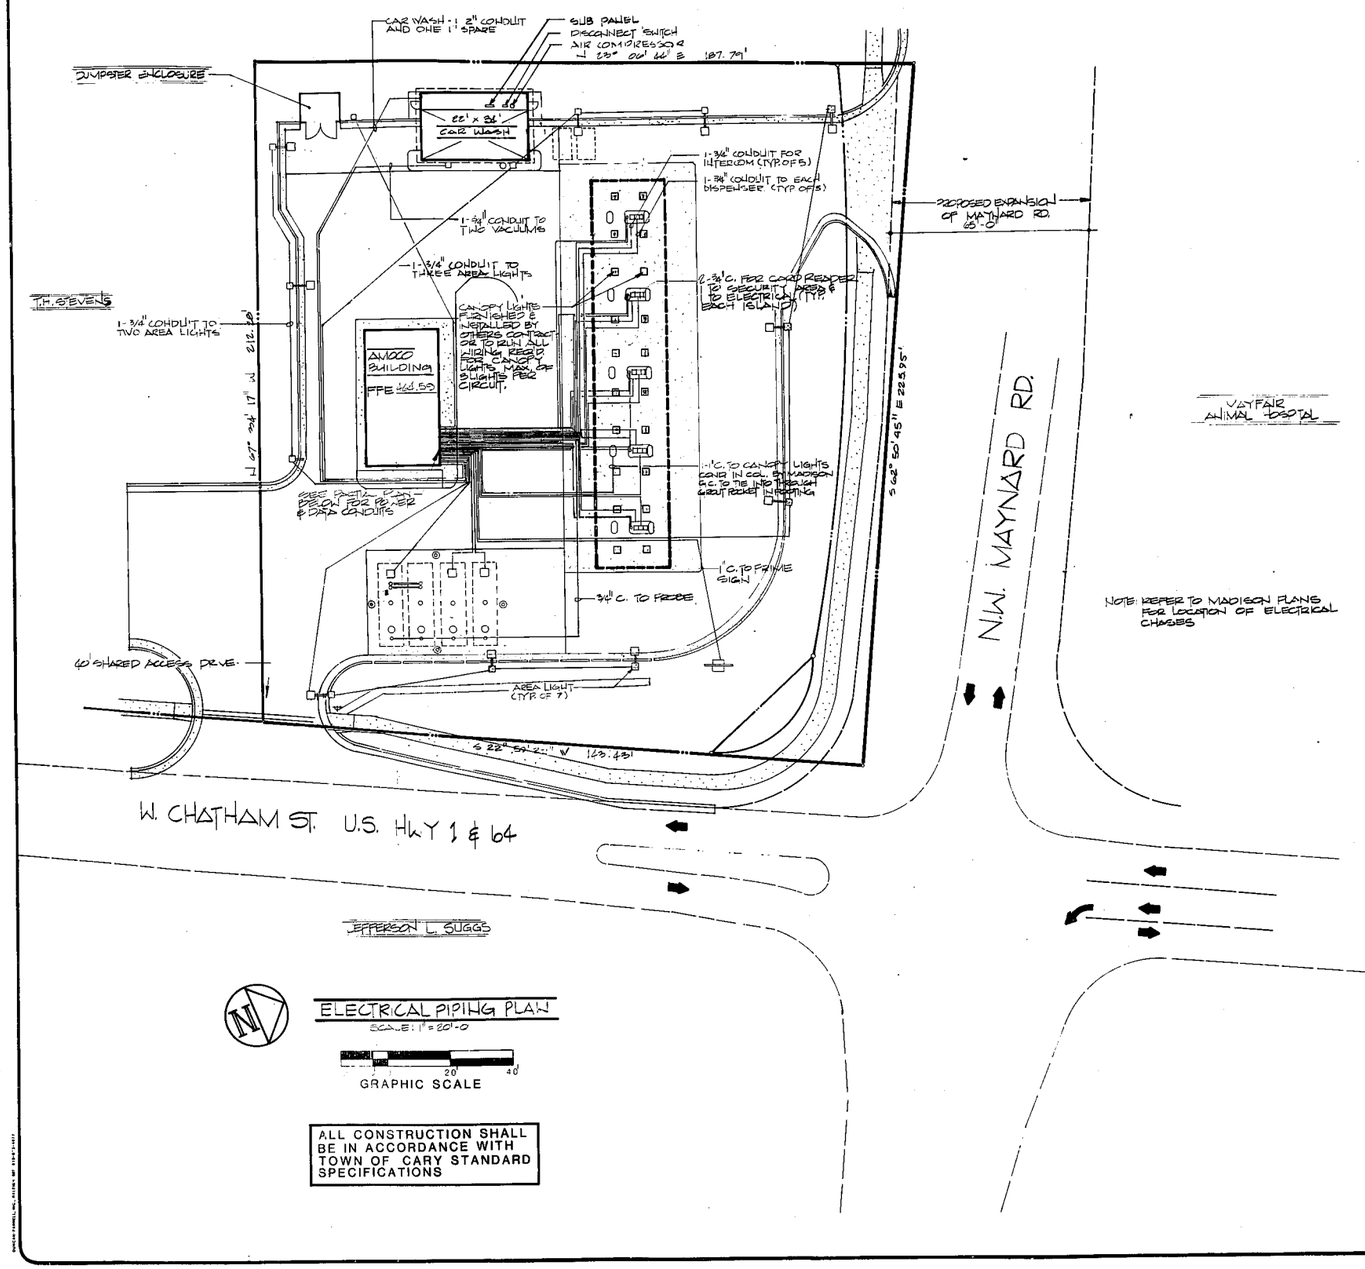

NOTE: REFER TO MADISON PLANS FOR LOCATION OF ELECTRICAL CHASES

ELECTRICAL PIPING PLAN
SCALE: 1" = 20'-0

GRAPHIC SCALE

ALL CONSTRUCTION SHALL BE IN ACCORDANCE WITH TOWN OF CARY STANDARD SPECIFICATIONS

GENERAL NOTES

1. SITE CONDITIONS AS SHOWN WERE TAKEN FROM A SURVEY PREPARED BY R. R. HERRING & ASSOCIATES, INC., 2406 WEST NASH STREET, WILSON, NC 27893 (919) 291-8887. DATED: JULY, 1988.

2. REFER TO SHEET ST-1 FOR SITE PLAN, SHEET ST-2 FOR GRADING PLAN, SHEET ST-3 FOR SOIL EROSION CONTROL PLAN, SHEET ST-5 AND ST-6 FOR PUMP ISLAND AND UNDERGROUND TANK AND ELECTRIC SUPPLY SITE PLAN.

3. ALL UTILITY LOCATIONS INCLUDING SEWER, WATER, GAS, ELECTRIC, AND TELEPHONE SHALL BE VERIFIED BY THE CONTRACTOR AT THE SITE PRIOR TO CONSTRUCTION. COORDINATE ALL UTILITY CONNECTIONS WITH LOCAL AUTHORITIES PRIOR TO INSTALLATION.

4. ELECTRICAL CONTRACTOR SHALL RUN CONDUIT TO NEW PRIME SIGN WHICH IS SUPPLIED AND INSTALLED BY OWNER. VERIFY EXACT LOCATION OF SIGN WITH OWNER'S SITE REPRESENTATIVE.

5. WATER MAIN TAP TO BE 1" METER BASE. WATER LINE FORM METER TO BUILDING SHALL BE 1" COPPER.

6. CONNECT BUILDING STORM DRAINAGE INTO STORM DRAINAGE SYSTEM WERE APPLICABLE.

7. YARD LIGHTS WHEN SHOWN SHALL HAVE BASE INSTALLED BY GENERAL CONTRACTOR AND WIRED BY ELECTRICAL CONTRACTOR.

8. CONTRACTOR, PRIOR TO SUBMITTING BID SHALL INSPECT SITE FOR WORK TO BE DONE THIS JOB BY HIS RESPECTIVE TRADE. CONTRACTOR(S) PROVIDING SERVICES SHALL VERIFY EXISTING CONDITIONS AND BE RESPONSIBLE FOR ALL DIMENSIONS AND ELEVATIONS ON JOB SITE. DISCREPANCIES NOTED SHALL BE BROUGHT TO THE ATTENTION OF THE ARCHITECT PRIOR TO CONSTRUCTION

9. PRODUCT PIPING AND CONDUIT RUNS AS SHOWN ARE SCHEMATIC - ADJUSTMENT OF PIPING LOCATION IS PERMISSIBLE UPON NOTIFICATION OF OWNER.

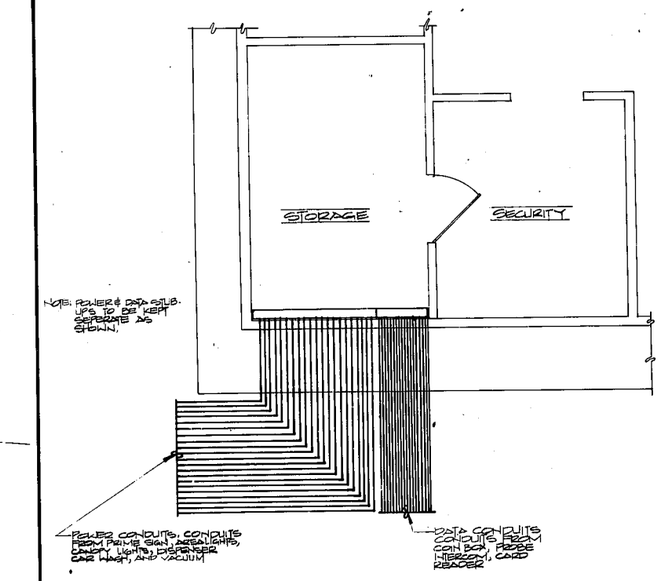

PARTIAL PLAN
SCALE: 1/4" = 1'-0"

R. GARY GLUECK, A.I.A.
ARCHITECT — PLANNERS
228 SOUTH CHURCH STREET, POST OFFICE BOX 273
ROCKY MOUNT, NORTH CAROLINA 27801
TELEPHONE (919) 442-1666

SEAL

CONTRACTOR SHALL VERIFY AND BE RESPONSIBLE FOR ALL DIMENSIONS AT JOB SITE.

SITE DEVELOPMENT PLANS FOR
AMOCO OIL COMPANY
W. CHATHAM ST. & N.W. MAYNARD RD.
CARY, N.C.

REVISIONS
17 MAR. '89 AS PER TOWN
03 APRIL '89 AS PER TOWN

DRAWN BY	J.M.B./G.B
CHECKED BY	RGG
DATE	18 AUG 1988
SHEET	6 OF 12
PROJECT	872
SHEET NO.	ST-6

ELECTRICAL PIPING