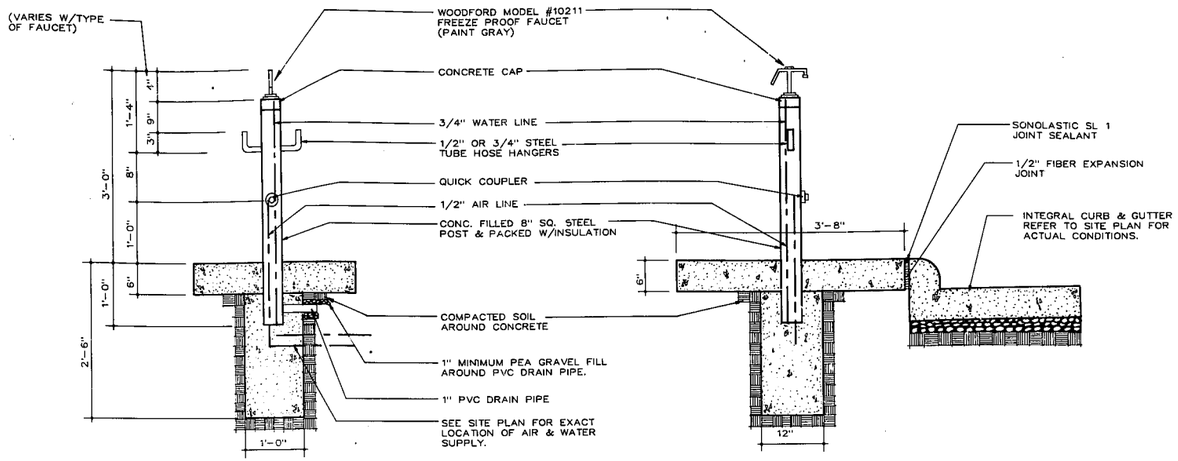

1 SD-1 **AIR/WATER STAND DETAIL**

(NOT TO SCALE)

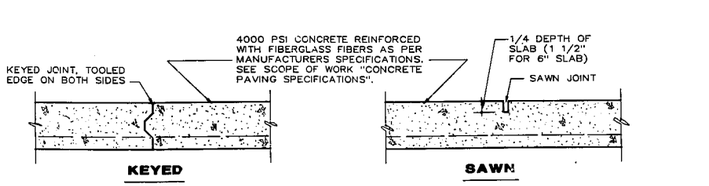

CONTROL JOINT

NOTE: CONTRACTORS OPTION TO USE EITHER KEYED OR SAWN JOINT.

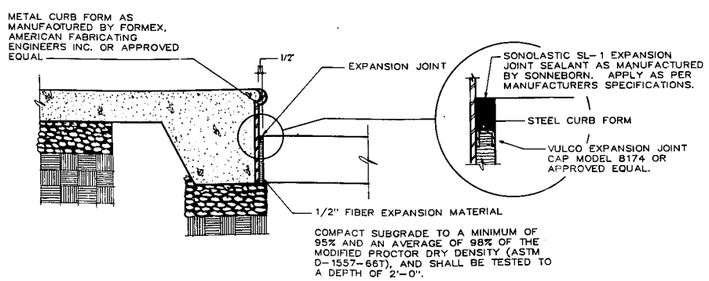

EXPANSION JOINT DETAIL

2 SD-1 **TYPICAL CONSTRUCTION JOINTS**

(SCALE: 1 1/2"=1'-0")

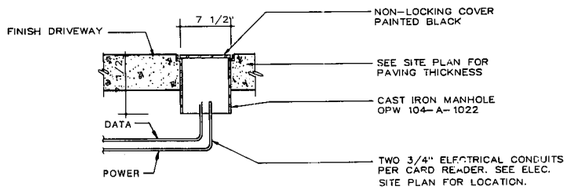

3 SD-1 **STUB-UP FOR FUTURE CARD READER**

(SCALE: 1 1/2"=1'-0")

NOTE: REFER TO SITE PLAN FOR EXACT LOCATION OF ISLAND OR PAVEMENT.

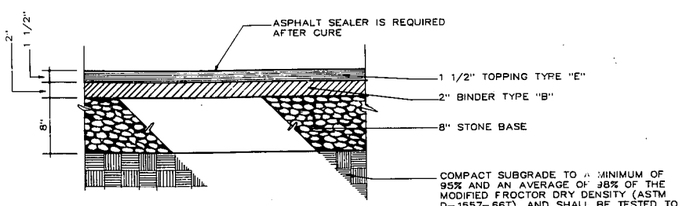

5 SD-1 **ASPHALT PAVEMENT DETAIL**

(SCALE: 1 1/2"=1'-0")

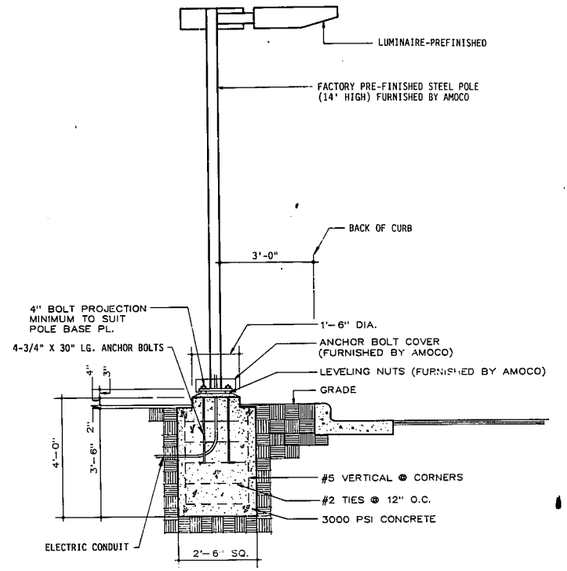

NOTE:
1. POLE, ANCHOR BOLTS, TEMPLATE & ANCHOR BOLT COVER FURNISHED BY AMOCO, INSTALLED BY GENERAL CONTRACTOR.
2. POLES, FIXTURES, AND BOLT COVERS ARE FACTORY PREFINISHED #26 GRAY. GENERAL CONTRACTOR SHALL PROTECT FINISH FROM DAMAGE OR PAINT AT HIS OWN COST #26 IMRON GRAY PAINT.

4 SD-1 **AREA LIGHT BASE DETAIL**

(SCALE: 1/2"=1'-0")

Date	No	Revisions	By

AMOCO

SITE DETAILS

Scale
Drawn By
Checked By
Approved:

District

Date

No **SD-1**

Do not scale, use dimensions only