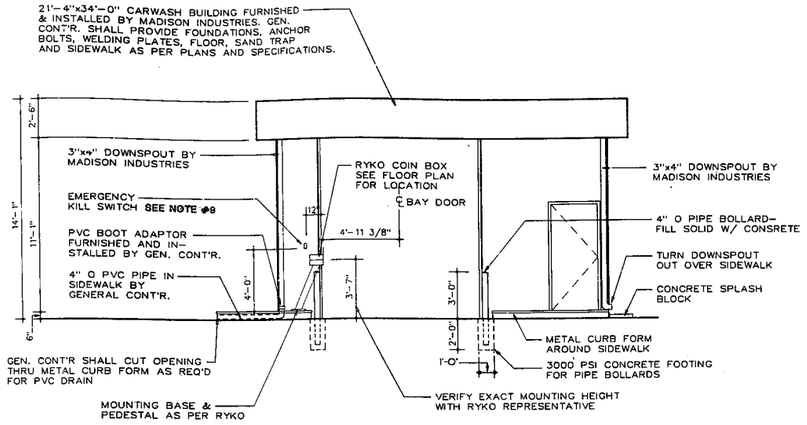

SIDE ELEVATION

(SCALE: 1/4"=1'-0")

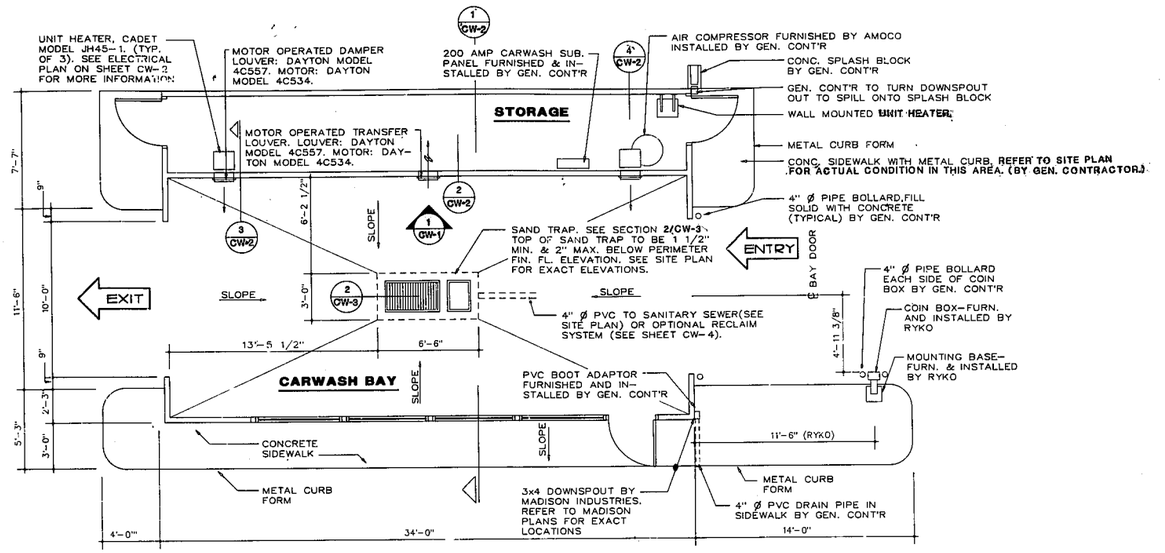

FLOOR PLAN

(SCALE: 1/4"=1'-0")

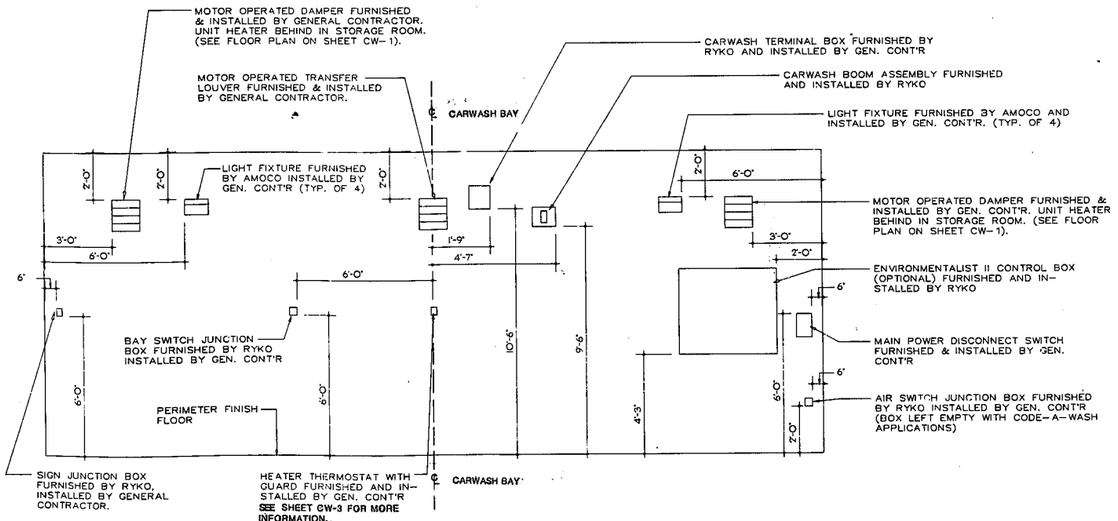

ELEVATION

(SCALE: 3/8"=1'-0")

NOTES

1. SEE SHEET CW-2, ELECTRICAL PLAN, FOR ADDITIONAL INFORMATION.
2. SEE SHEET CW-3 FOR GENERAL CONTRACTOR INSTALLATION REQUIREMENTS FOR RYKO R7B MINI-TUNNEL & CODE-A-WASH II SYSTEMS.
3. ALL DIMENSIONS SHALL BE VERIFIED AT JOB SITE AND ANY DISREPENCIES SHALL BE BROUGHT TO THE ATTENTION OF AMOCO'S PROJECT ENGINEER OR CONSULTANT.
4. GENERAL CONTRACTOR SHALL VERIFY EXACT CONFIGURATION OF SIDEWALK AT STORAGE ROOM DOORS WITH ACTUAL SITE PLAN LAYOUT.
5. RIGHT HAND ENTRY PLAN SHOWN. SEE SITE PLAN FOR ACTUAL BUILDING ALIGNMENT AND PLACEMENT.
6. ALL PIPING RUN WITHIN CARWASH SHALL BE WRAPPED WITH NEOPRENE INSULATION.
7. SEE SHEET CW-4 FOR OPTIONAL ENVIRONMENTALIST II RECLAIM TANK SYSTEM INSTALLATION & GENERAL CONTRACTOR'S REQUIREMENTS.
8. **PLANS ARE FOR BIDDING ONLY. DIMENSIONS AND PLACEMENT OF RYKO EQUIPMENT AND ELECTRICAL SHALL BE VERIFIED BY THE G.C. WITH THE LOCAL RYKO INSTALLATION REPRESENTATIVE**
9. EQUIPMENT, BOXES, AND SWITCHES AS NOTED ARE FURNISHED BY RYKO AS A PART OF THE PRE-INSTALLATION KIT.

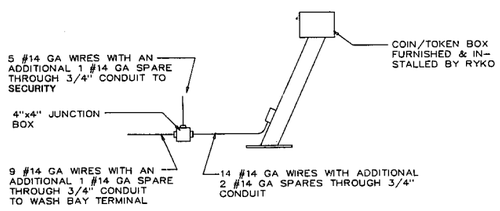

DETAIL AT COIN BOX

(NOT TO SCALE)

Date	No.	Revisions	By

AMOCO

CAR WASH INSTALLATION DETAILS

Scale
Drawn By
Checked By
Approved:

District

Date

No. CW-1

Do not scale, use dimensions only