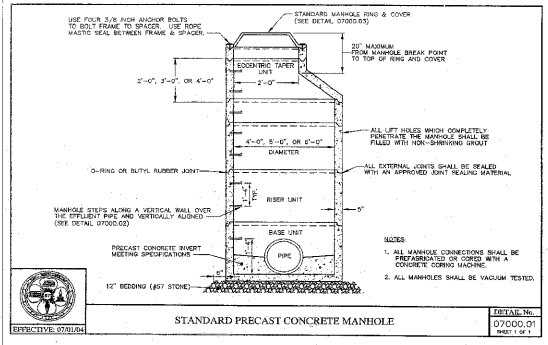

STANDARD PRECAST CONCRETE MANHOLE — DETAIL No. 07000.01 — SHEET 1 OF 1 — EFFECTIVE: 07/01/04

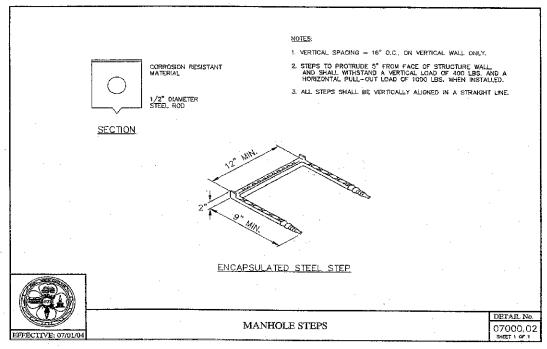

MANHOLE STEPS — DETAIL No. 07000.02 — SHEET 1 OF 1 — EFFECTIVE: 07/01/04

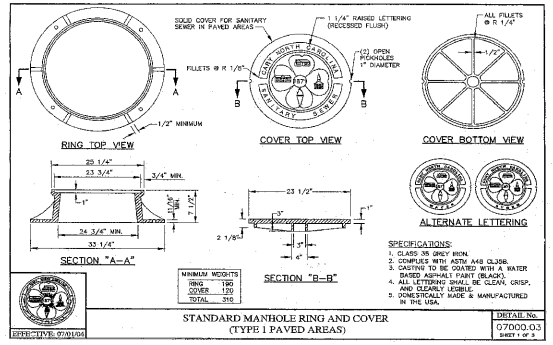

STANDARD MANHOLE RING AND COVER (TYPE 1 PAVED AREAS) — DETAIL No. 07000.03 — SHEET 1 OF 1 — EFFECTIVE: 07/01/04

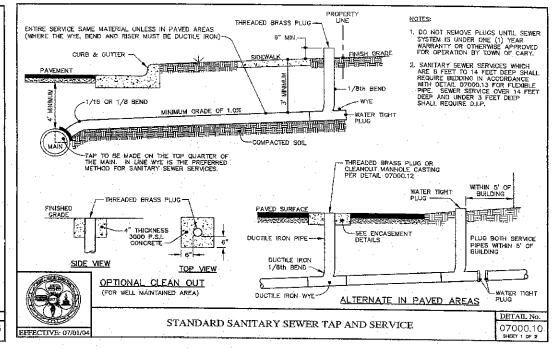

STANDARD SANITARY SEWER TAP AND SERVICE — DETAIL No. 07000.10 — SHEET 1 OF 2 — EFFECTIVE: 07/01/04

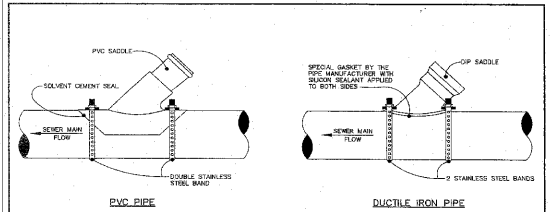

STANDARD SANITARY SEWER LATERAL CONNECTIONS — DETAIL No. 07000.11 — SHEET 1 OF 1 — EFFECTIVE: 07/01/04

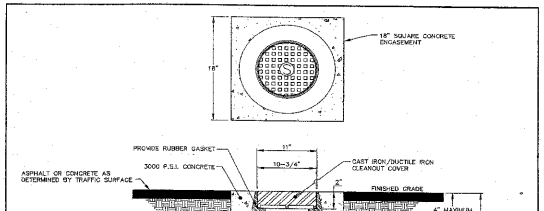

CLEANOUT COVER ASSEMBLY TRAFFIC AREA — DETAIL No. 07000.12 — SHEET 1 OF 1 — EFFECTIVE: 07/01/04

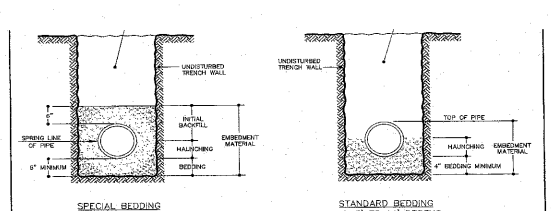

BEDDING FOR FLEXIBLE & SEMI- RIGID SANITARY SEWER PIPE — DETAIL No. 07000.13 — SHEET 1 OF 1 — EFFECTIVE: 07/01/04

Town of Cary
Grease Interceptor Detail

Town of Cary required design for all precast concrete grease interceptors 1000 gallons and greater in size

Please refer to individual details for Town of Cary Inlet and Outlet Sanitary Tees and Hydraulic Jump Sampling Vault requirements

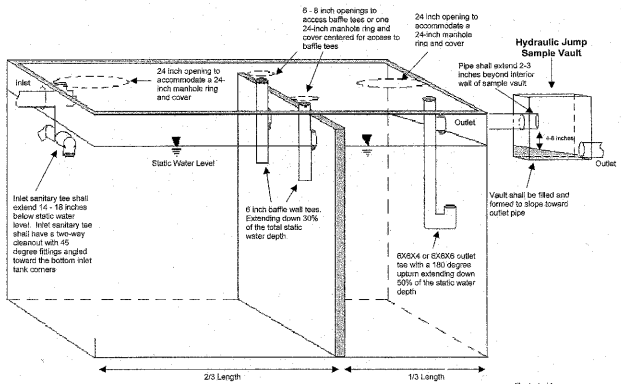

Note: Not to Scale

Illustrated by:
Donald Smith
Town of Cary

NORTH CAROLINA PROFESSIONAL SEAL 26495 ENGINEER DALE WERNER
6/14/05

05-SP-001
APPROVED
TOWN OF CARY
DRC DRC Date 06/30/05
Planning Tam Date 06/30/05
Engineering TS Date 7.1.05

No.	Revision	Date	By
1	TOC FIRST REVIEW COMMENTS	02/25/05	MVH
2	TOC SECOND REVIEW COMMENTS	05/09/05	JJM
3	TOC THIRD REVIEW COMMENTS/ADD PARKING	06/20/05	JJM

Designer W&R | Scale AS SHOWN
Drawn By DW | Date 1/3/05
Checked By WR | Job No. 20012320

THE ARBORETUM
PHASE 2
TOWN OF CARY — WAKE COUNTY — NORTH CAROLINA

SEWER DETAILS

WITHERS & RAVENEL
ENGINEERS | PLANNERS | SURVEYORS
111 MacKenan Drive Cary, North Carolina 27511 tel: 919-469-3340 fax: 919-467-8008 www.withersravenel.com

Sheet No. 18 of 20