SCALE:
1" = 40' HORIZ.
1" = 4' VERT.

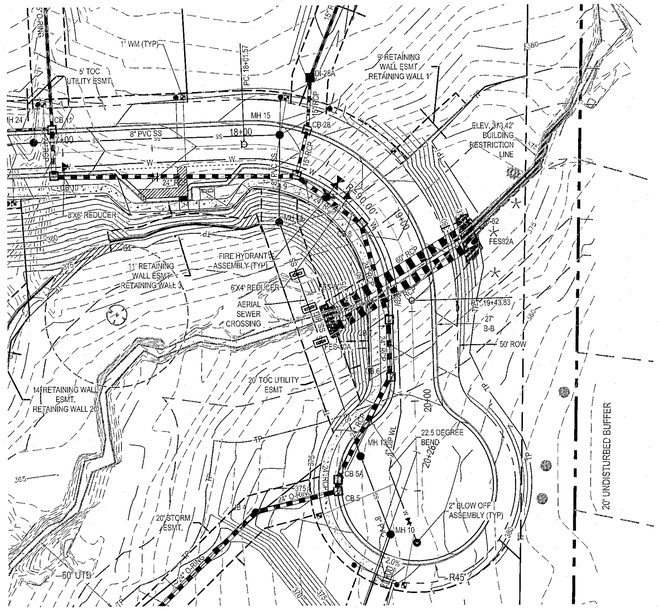

MH 15 - MH 10 PLAN & PROFILE

NOTE: CONTRACTOR TO ENSURE THAT SEWER PIPE LENGTHS MATCH PIER SPACING ON AERIAL CROSSING.

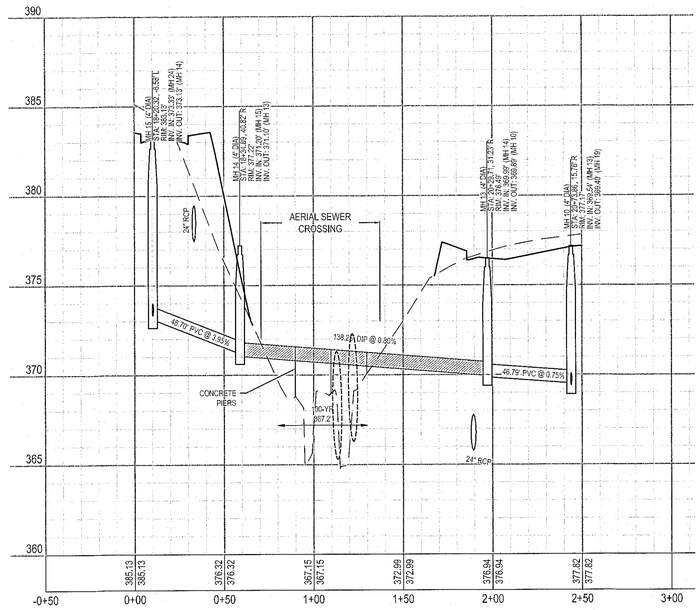

Cary Project Number 16-SB-009
Cary HTE Number 16-1359
Approved by the Town of Cary
Development Review Committee
Planner DRL Date 1/3/17

WithersRavenel
Engineers | Planners | Surveyors
115 MacKenan Drive | Cary, NC 27511 | t: 919.469.3340 | license # C-0832 | www.withersravenel.com

ASHBOURNE ESTATES

CARY, NC

MH15 TO MH10 SEWER PROFILE

Job No.	02150381.0	Drawn By	W&R
Date	5/1/16	Designer	W&R

NORTH CAROLINA PROFESSIONAL SEAL 027388 ENGINEER S. WAYNE LEATHERS
1/10/17

Revisions	
1	7/28/16 TOC COMMENTS
2	9/8/16 TOC COMMENTS
3	10/27/16 TOC COMMENTS
4	12/8/16 TOC COMMENTS

Sheet No.
6.4

K:\15153-150501\50381-ashbourne - south\CAD\construction drawings\6.4 Sanit Pro Plan.dwg, Tuesday, December 06, 2016 4:12:00 PM - LEATHERS, SHAYNE