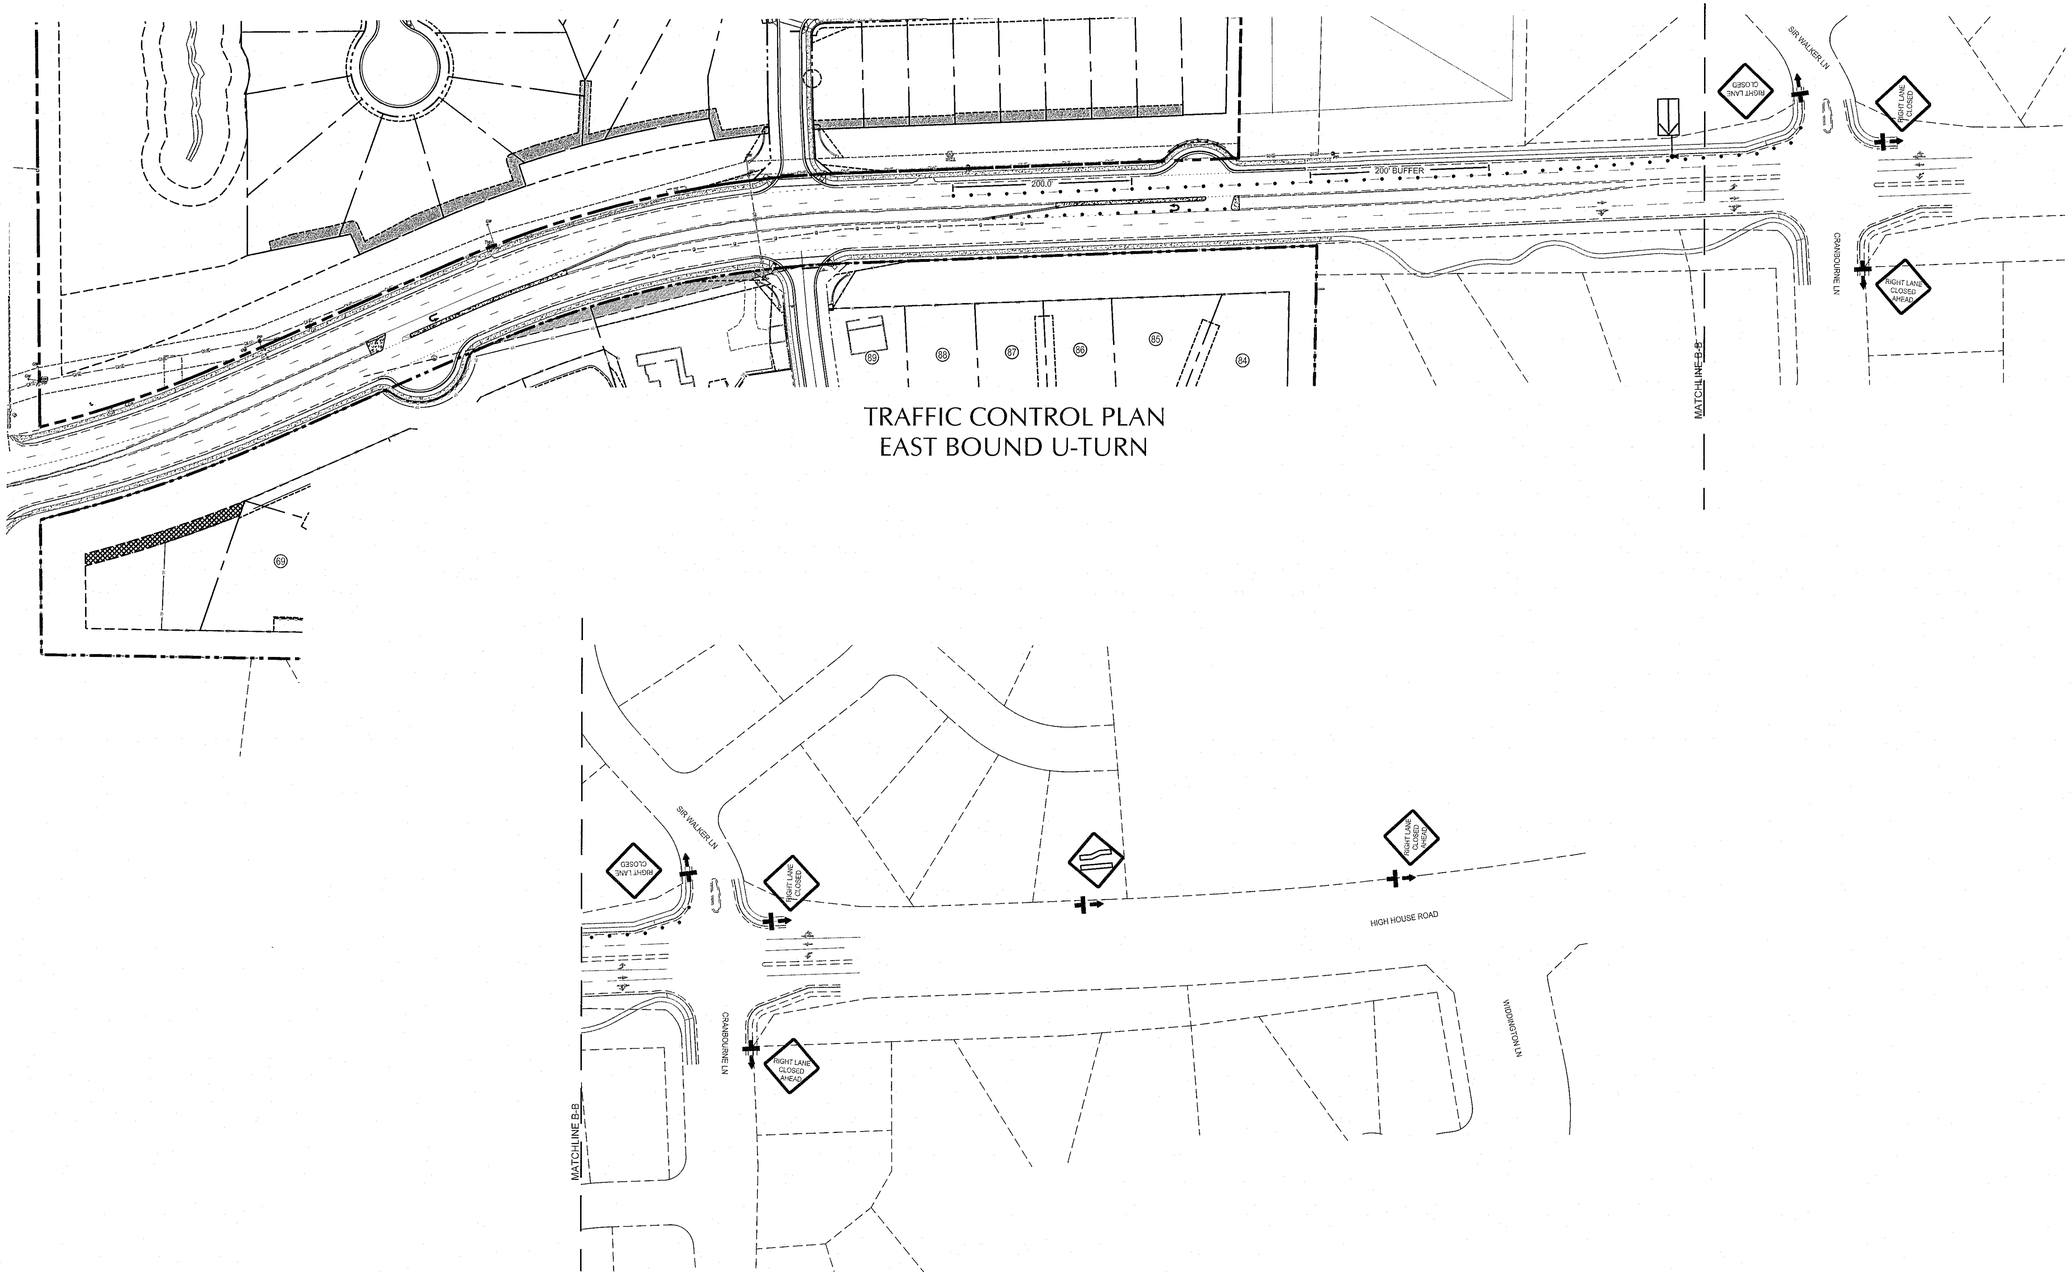

TRAFFIC CONTROL PLAN
EAST BOUND U-TURN

Cary Project Number 16-SB-009
Cary HTE Number 16-1359
Approved by the Town of Cary
Development Review Committee
Planner DRL Date 1/3/17

WithersRavenel
Engineers | Planners | Surveyors
115 MacKenan Drive | Cary, NC 27511 | t: 919.469.3340 | license #: C-0832 | www.withersravenel.com

ASHBOURNE ESTATES
CARY, NC

EAST U-TURN TRAFFIC CONTROL PLAN

Job No.	02150381.0	Drawn By	W&R
Date	5/1/16	Designer	W&R

NORTH CAROLINA PROFESSIONAL SEAL 027388 ENGINEER S. SHAYNE LEATHERS
12/20/16

Revisions
1 7/28/16 TOC COMMENTS
2 9/8/16 TOC COMMENTS
3 10/27/16 TOC COMMENTS
4 12/8/16 TOC COMMENTS

Sheet No.
7.7