PLANT LIST

QTY.	BOTANICAL NAME	COMMON NAME	CAL.	HT.	ROOT	REMARKS
2	Acer Rubrum	Red Maple	2.5" - 3"	12' - 14'	B & B	
2	Quercus Phellos	Willow Oak	2.5" - 3"	12' - 14'	B & B	
1	Pinus Taeda	Loblolly Pine	2.5" - 3"	12' - 14'	B & B	
4	Ilex 'Nellie R. Stevens"	Nellie Stevens Holly		5' - 6'	Cont.	
12	Cryptomeria Japonica	Cryptomeria		5' - 6'	Cont.	
1	Lagerstroemia Indica	Crapemyrtle		8' - 10'	B & B	Treeform, 3-trunk min
9	Myrica Cerifera	Waxmyrtle		36"	Cont.	
12	Prunus Laurocerasus 'Otto Luykens'	'Otto Luykens' Laurel		24" - 30"	Cont.	
8	Ilex Cornuta 'Carissa'	Carissa Holly		15" - 18"	Cont.	3 Gal., 3' o. c.
20	Ilex Cornuta 'Burfordii Nana'	Dwarf Burford Holly		15" - 18"	Cont.	3 Gal., 3' o. c.
30	Ilex Cornuta	Chinese Holly		36"	Cont.	
11	Ligustrum Sinense 'Variegata	Varigated Ligustrum		36"	Cont.	3 Gal., 4' o. c.

SHRUB BED PLANTING
NO SCALE

EVERGREEN PLANTING & GUYING
NO SCALE

NOTES:

1. THIS PLAN IS FOR PLANTING PURPOSES ONLY. FOR INFORMATION RELATING TO GRADING, WALLS, BUILDING, ETC., REFER TO THE SITE & GRADING PLANS AND/OR ARCHITECTURAL PLANS.
2. ALL GRASS IS TO BE 'REBEL II' FESCUE SOD.
3. ALL PLANTS AND PLANTING PROCEDURES SHALL MEET OR EXCEED A.A.N. STANDARDS AS SET FORTH IN "AMERICAN STANDARD FOR NURSERY STOCK" 1986 OR LATEST EDITION.
4. ALL SHRUB AND PLANT BEDS SHALL BE MULCHED WITH 3" CLEAN PINE STRAW, GROUNDCOVER BEDS WITH 3" PINE BARK MULCH.
5. ALL TREES AND SHRUBS SHALL BE FULL WELL BRANCHED PLANTS WHICH ARE CHARACTERISTIC OF THE SPECIES.
6. TOPSOIL SHALL BE SPREAD OVER THE ENTIRE LANDSCAPE AREA TO A DEPTH OF AT LEAST 4" IN LAWN AREAS AND 6" IN SHRUB AND GROUNDCOVER BEDS.

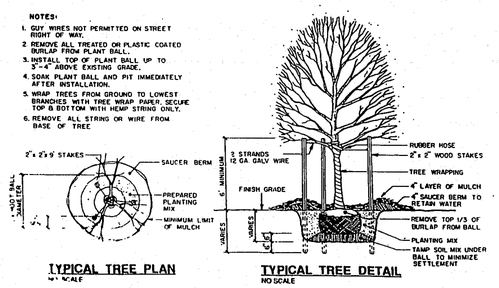

TYPICAL TREE PLAN
NO SCALE

TYPICAL TREE DETAIL
NO SCALE

PLANTING DETAIL - LARGE MATURING TREE
NO SCALE

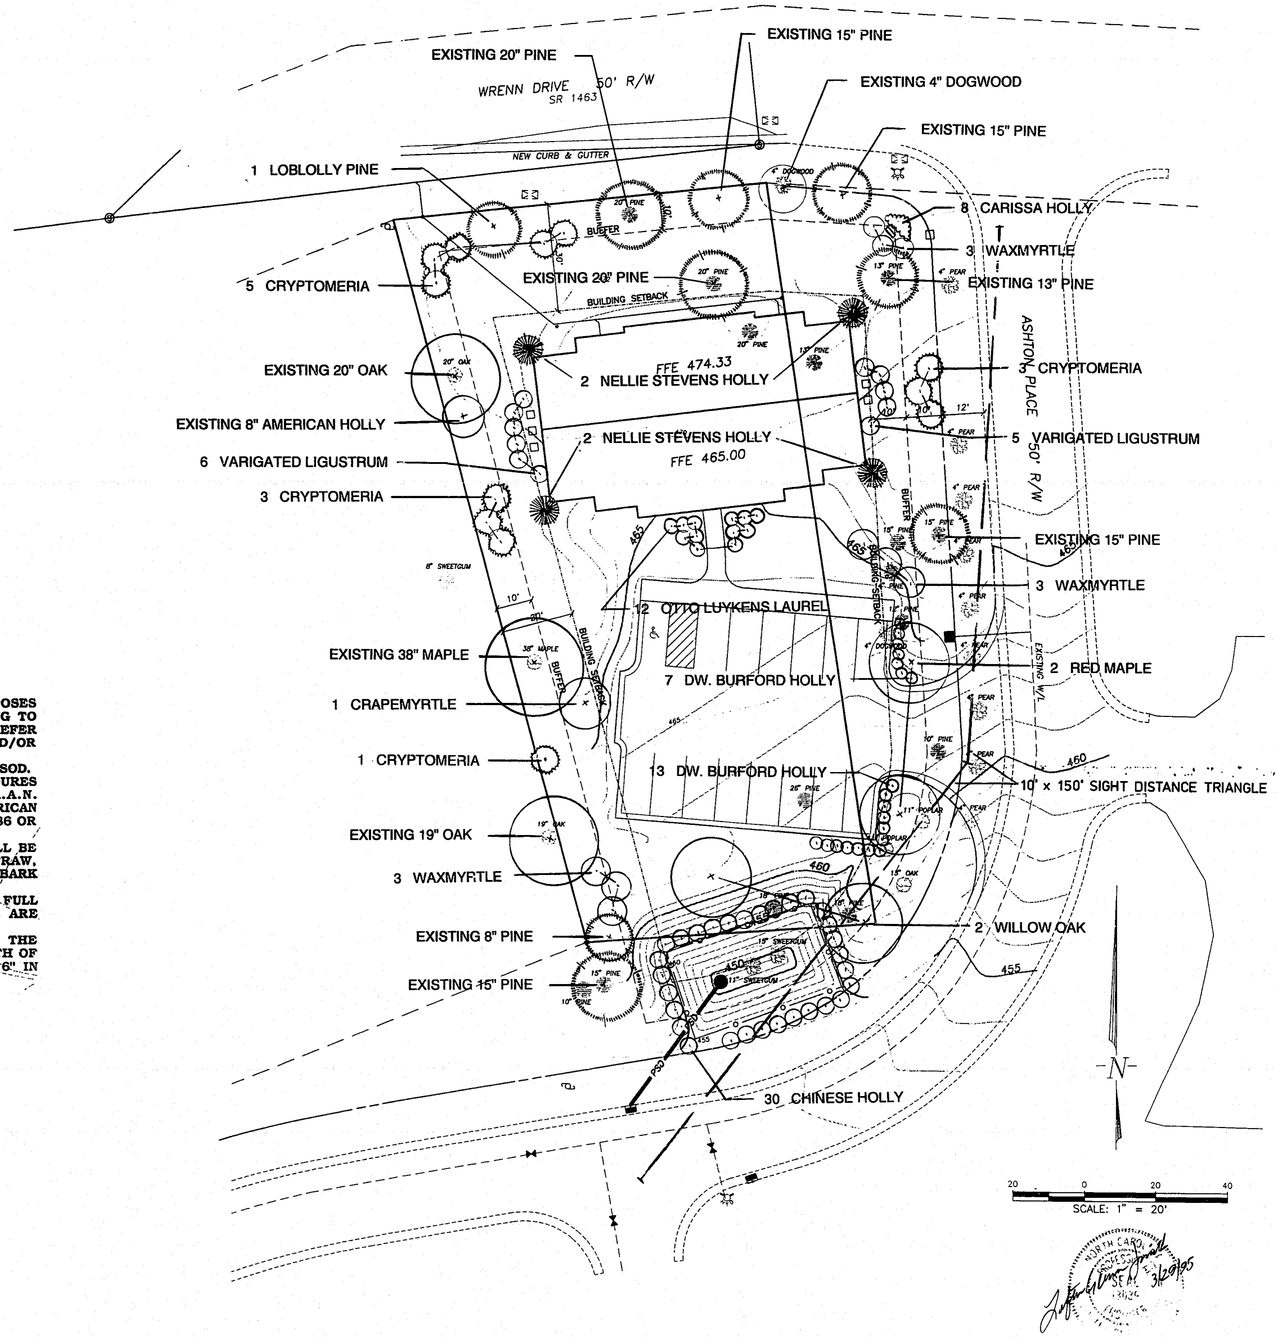

CHARLES R. SMITH & ASSOCIATES	Revisions			
991 HIGH HOUSE ROAD, CARY NORTH CAROLINA 27519	No.	Description	Date	By
919-469-9907	1	ADDED S.D.A'S	2/13/95	LS

ASHTON WOODS APARTMENTS
PHASE III

LANDSCAPE PLAN

Designer LGS	Scale 1" = 20'
Drawn By ATB	Date 1/30/95
Checked By LGS	Job No. 94108

CAD File P\95108\SHT3
Sheet No. 3 of 5