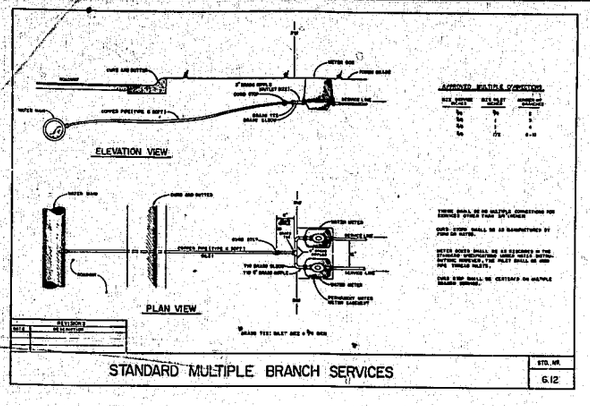

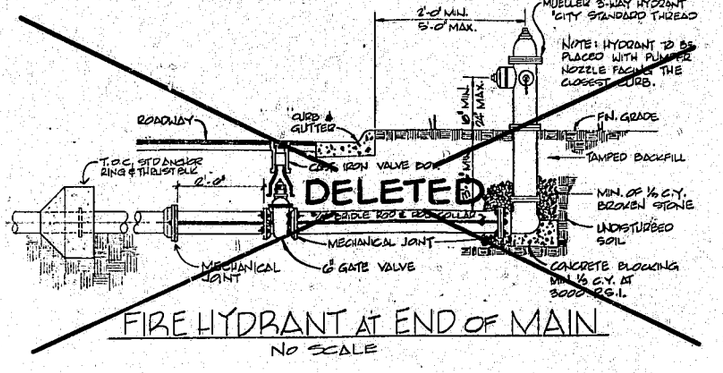

FIRE HYDRANT AT END OF MAIN
NO SCALE

TOWN OF CARY STANDARD DETAILS INCORPORATED BY REFERENCE

DETAIL	STANDARD DETAIL REFERENCE NO
1" & 1½" WATER SERVICE	6.01 & 6.02
FIRE HYDRANT	6.05
ANCHOR RING & THRUST BLOCK	6.09
GATE VALVE & BOX	6.07
2" BLOWOFF ASSEMBLY	6.04
SANITARY SEWER MANHOLE	7.03 & 7.07
SEWER SERVICE	7.01 & 7.02
CURB INLET	8.02
HEADWALL	8.09
YARD INLET	8.01
CURB & GUTTER	4.01
PAVEMENT REPLACEMENT	3.05
27' STREET SECTION	3.03
SILT FENCE	2.01

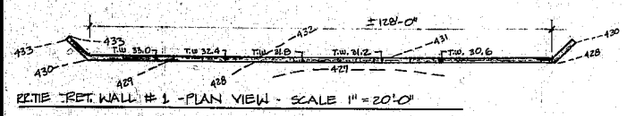

RETIE RET. WALL #1 - PLAN VIEW - SCALE 1" = 20'-0"

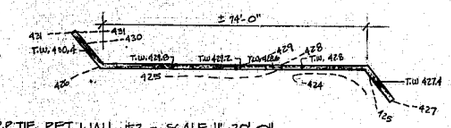

P.R.TIE. RET. WALL #2 - SCALE 1"-20'-0"

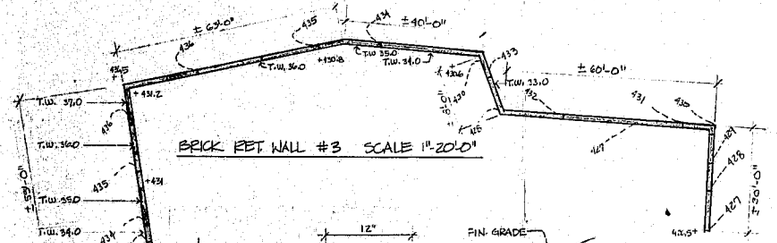

BRICK RET. WALL #3 SCALE 1"-20'-0"

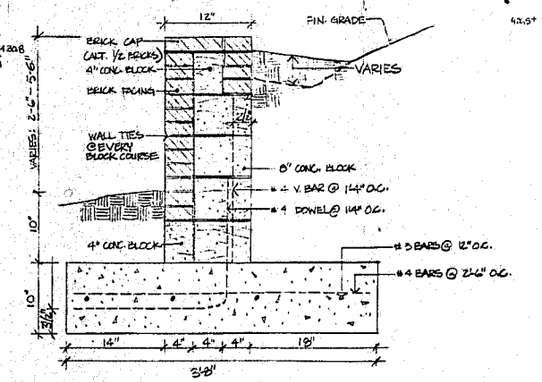

BRICK RETAINING WALL
NO SCALE

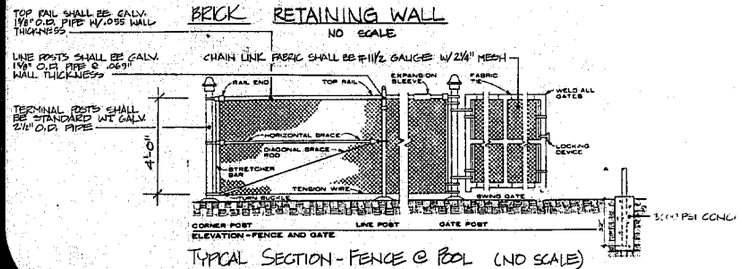

TYPICAL SECTION - FENCE @ POOL (NO SCALE)
NOTE: SET LINE POSTS UNIFORMLY NOT MORE THAN 10'-0" APART POST HOLES TO BE 12" DIA. & MIN 32" DEEP

NOTE - WHERE CLEANOUT OCCURS IN PAVT OMIT CONC. PAD & USE FLUSH PLUG

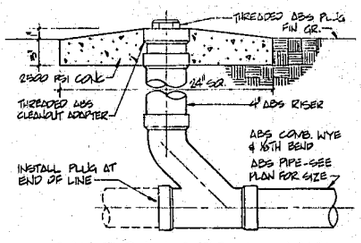

SANITARY SEWER CLEANOUT
NO SCALE

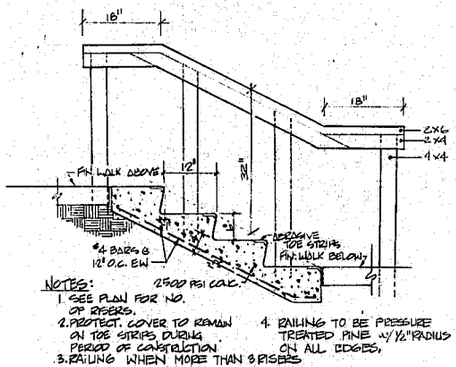

NOTES:
1. SEE PLAN FOR NO. OF RISERS.
2. PROTECT COVER TO REMAIN ON TOE STRIPS DURING PERIOD OF CONSTRUCTION.
3. RAILING WHEN MORE THAN 3 RISERS
4. RAILING TO BE PRESSURE TREATED PINE w/ ½" RADIUS ON ALL EDGES.

CONCRETE STEPS
NO SCALE

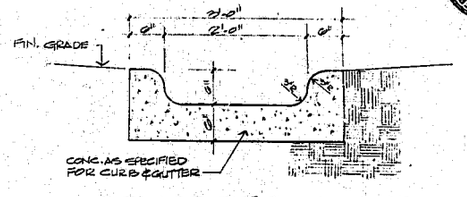

CONCRETE FLUME
NO SCALE

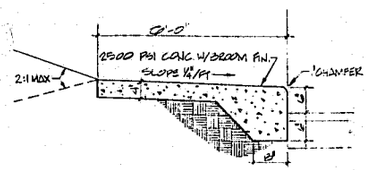

SIDEWALK AT PARKING LOT
NO SCALE

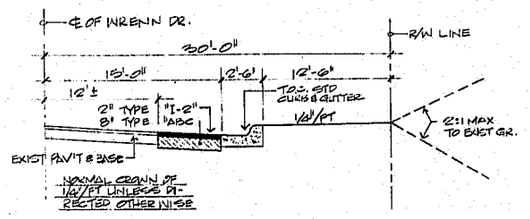

SECTION THRU WRENN DRIVE
NO SCALE

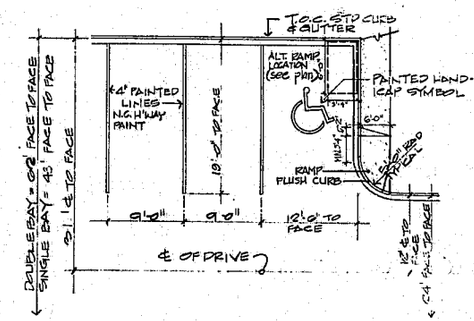

TYPICAL PARKING SPACE LAYOUT
NO SCALE

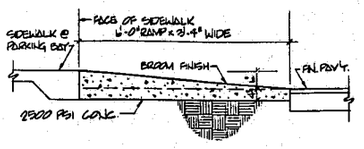

RAMP IN PARKING SPACE
NO SCALE

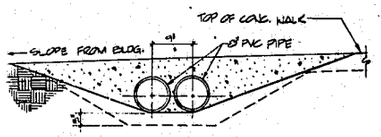

WALK DRAIN
NO SCALE

Prepared by
William G. Daniel and Associates
Cary, North Carolina

SEAL
NORTH CAROLINA REGISTERED LANDSCAPE ARCHITECT
RALPH L. TOLSON
10/10/80

PROJECT
ASHTON WOODS
CARY, NORTH CAROLINA
ASHTON WOODS ASSOC.
MISCELLANEOUS DETAILS

DATE
OCT 17, 1980

SCALE
AS NOTED

SHEET
6
OF

DRAWN BY
D. PRIEST

REVISIONS
10/27/80
2/20/81
5/27/83