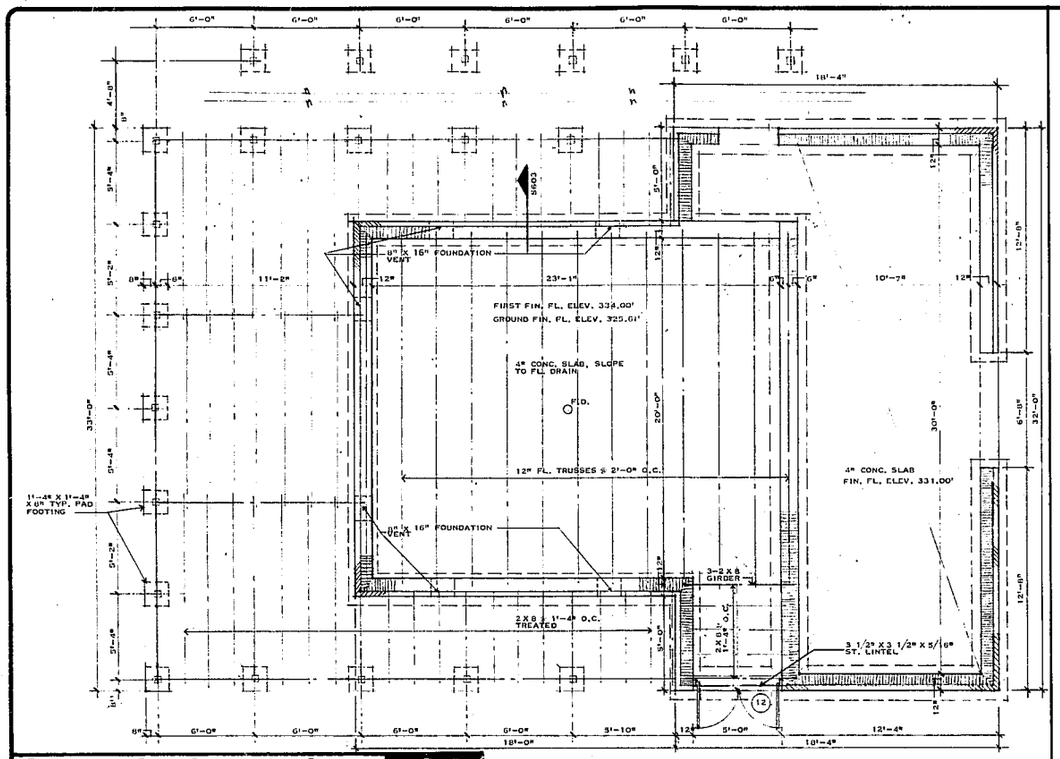

foundation plan 01

SCALE = 1/4" = 1'-0"

OFFICE/RECREATION BUILDING

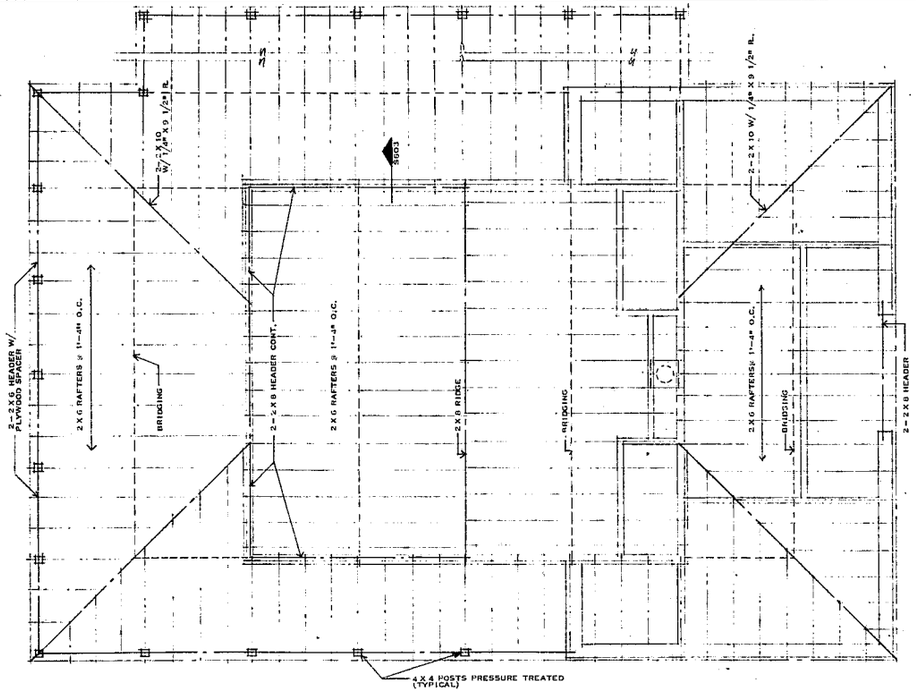

OFFICE / RECREATION BUILDING

framing plan 02

SCALE 1/4" = 1'-0"

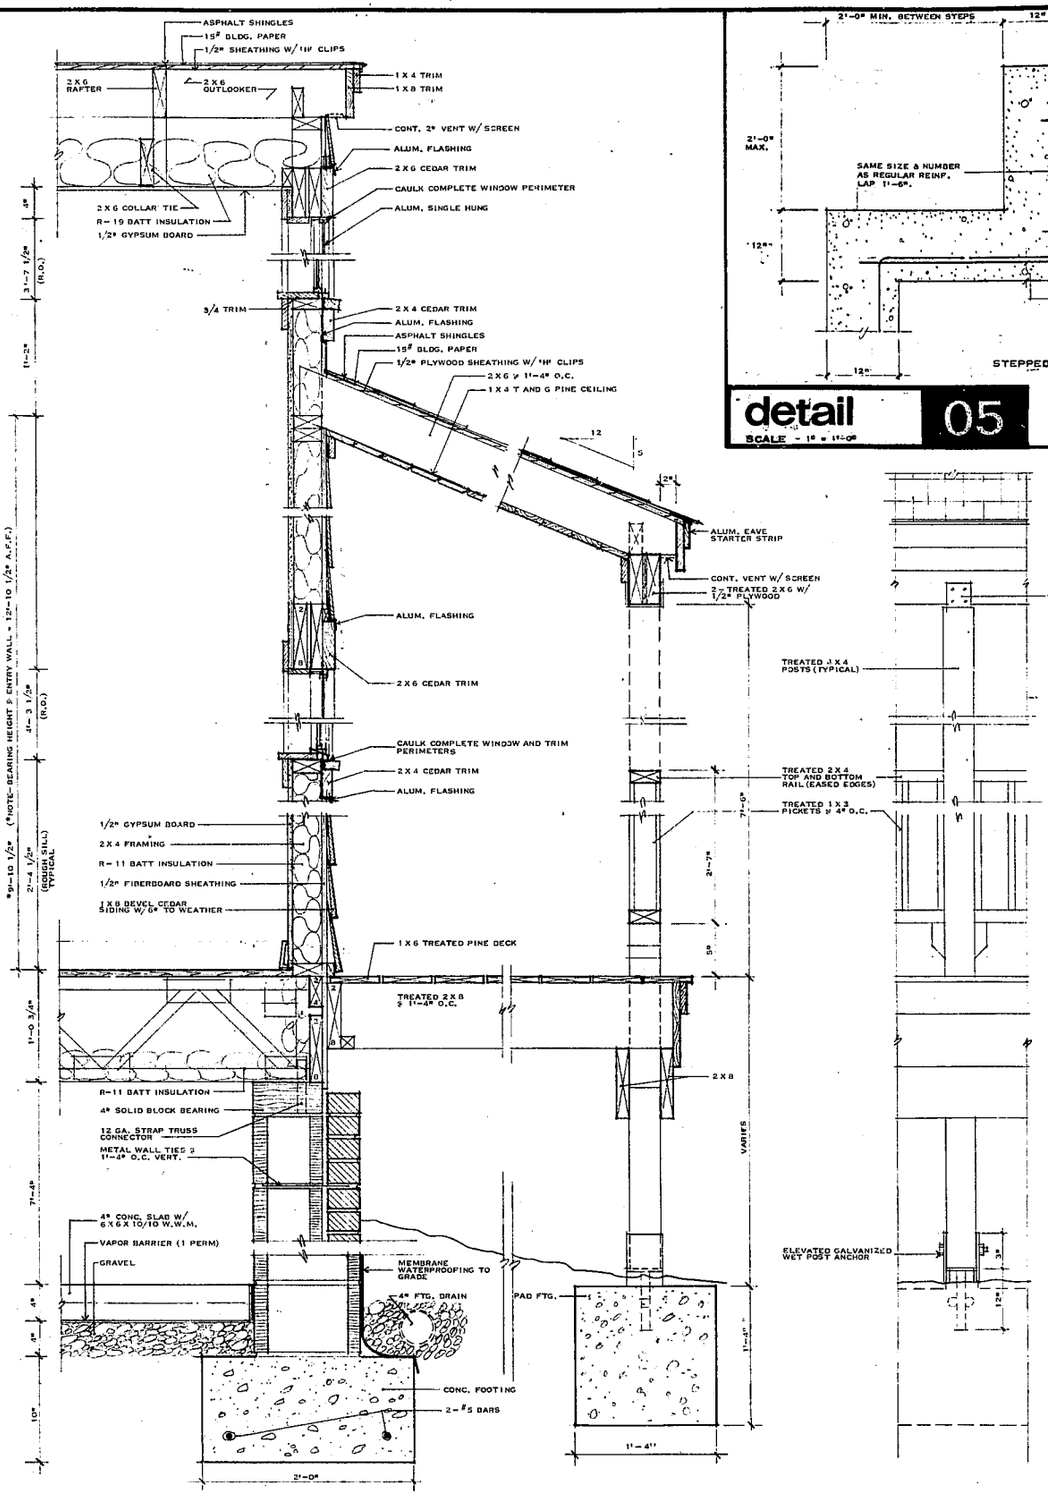

section 03

SCALE 1 1/2" = 1'-0"

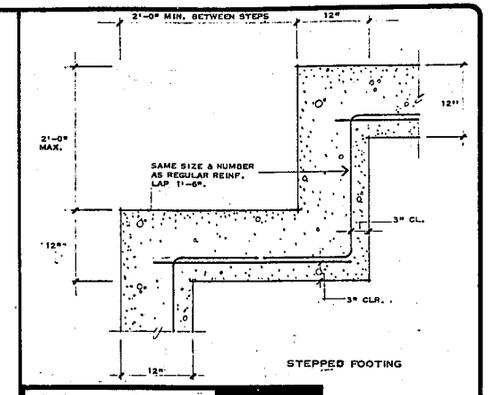

detail 05

SCALE = 1" = 1'-0"

PARTIAL ELEVATION @ VERANDA

elevation 04

SCALE 1 1/2" = 1'-0"

fred tolson architects

atai associates inc
suite 200 3301 executive drive
raleigh, n. c. 27609 919-876-8400

revisions
REVISED MARCH 2, 1981

project
ASHTON WOODS APARTMENTS

owner
ASHTON WOODS ASSOCIATES

location
CARY, N. C.

job number
8002-04

drawn by
ATAI

date
NOVEMBER 1980

OFFICE/REC. ROOM FLOOR AND ROOF FRAMING PLANS - WALL SECTION

ISSUED FOR CONSTRUCTION
MARCH 2, 1981

SHEET NUMBER
S6
OF 6 SHEETS

RETURN ALL COPIES TO THE ARCHITECT UPON REQUEST.
THIS DOCUMENT IS THE PROPERTY OF ARCHITECTS FRED TOLSON ASSOCIATES, INC. TO REUSE THIS DOCUMENT FOR ANY PURPOSE OTHER THAN THE EXECUTION OF THE ABOVE TITLED PROJECT IS PROHIBITED WITHOUT PRIOR WRITTEN PERMISSION OF THE ARCHITECT.

M3523 DUNCAN-PARNELL, INC., RALEIGH 690