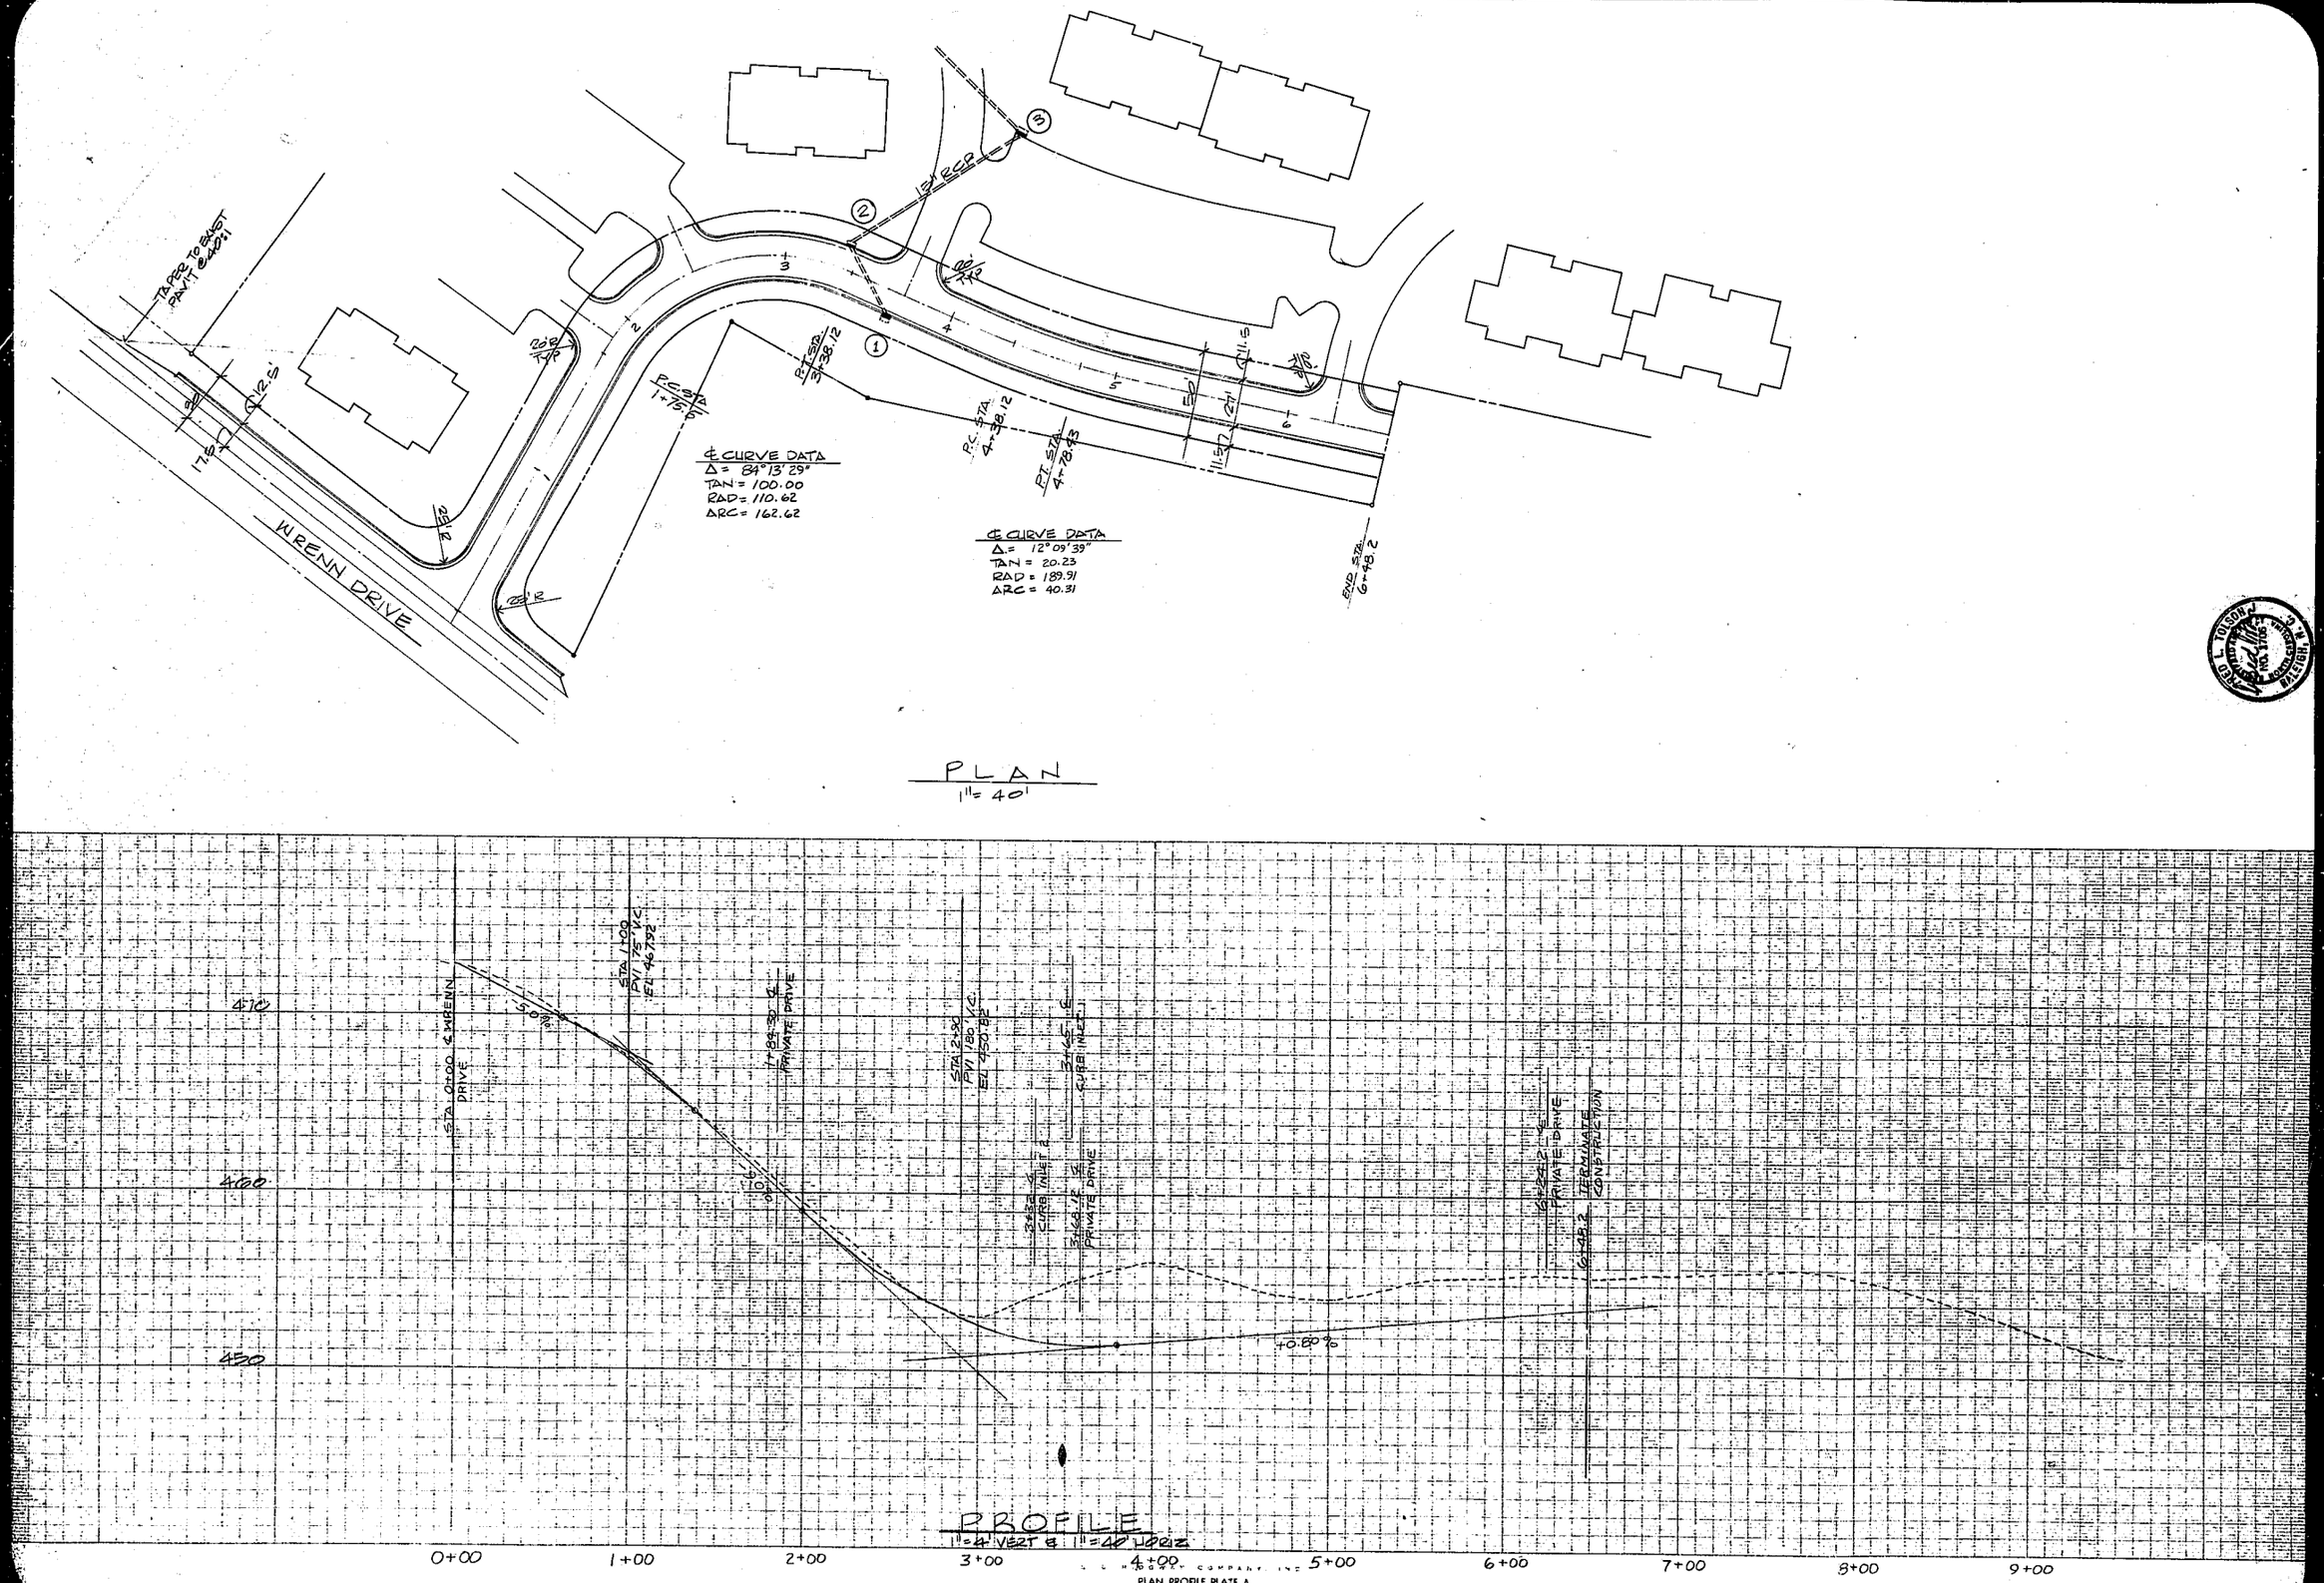

PLAN PROFILE PLATE A

Prepared by
William G. Daniel and Associates
Cary, North Carolina

SEAL
NORTH CAROLINA REGISTERED PROFESSIONAL ENGINEER
10/10/80

PROJECT
ASHTON WOODS
CARY, NORTH CAROLINA
ASHTON WOODS ASSOCIATES
PUBLIC STREET PROFILE

DATE
SEPT 27, 1980

SCALE
AS NOTED

SHEET
5
OF

DRAWN BY
D. PRIEST

REVISIONS
10/22/80
2/20/81
5/25/83
6/23/83