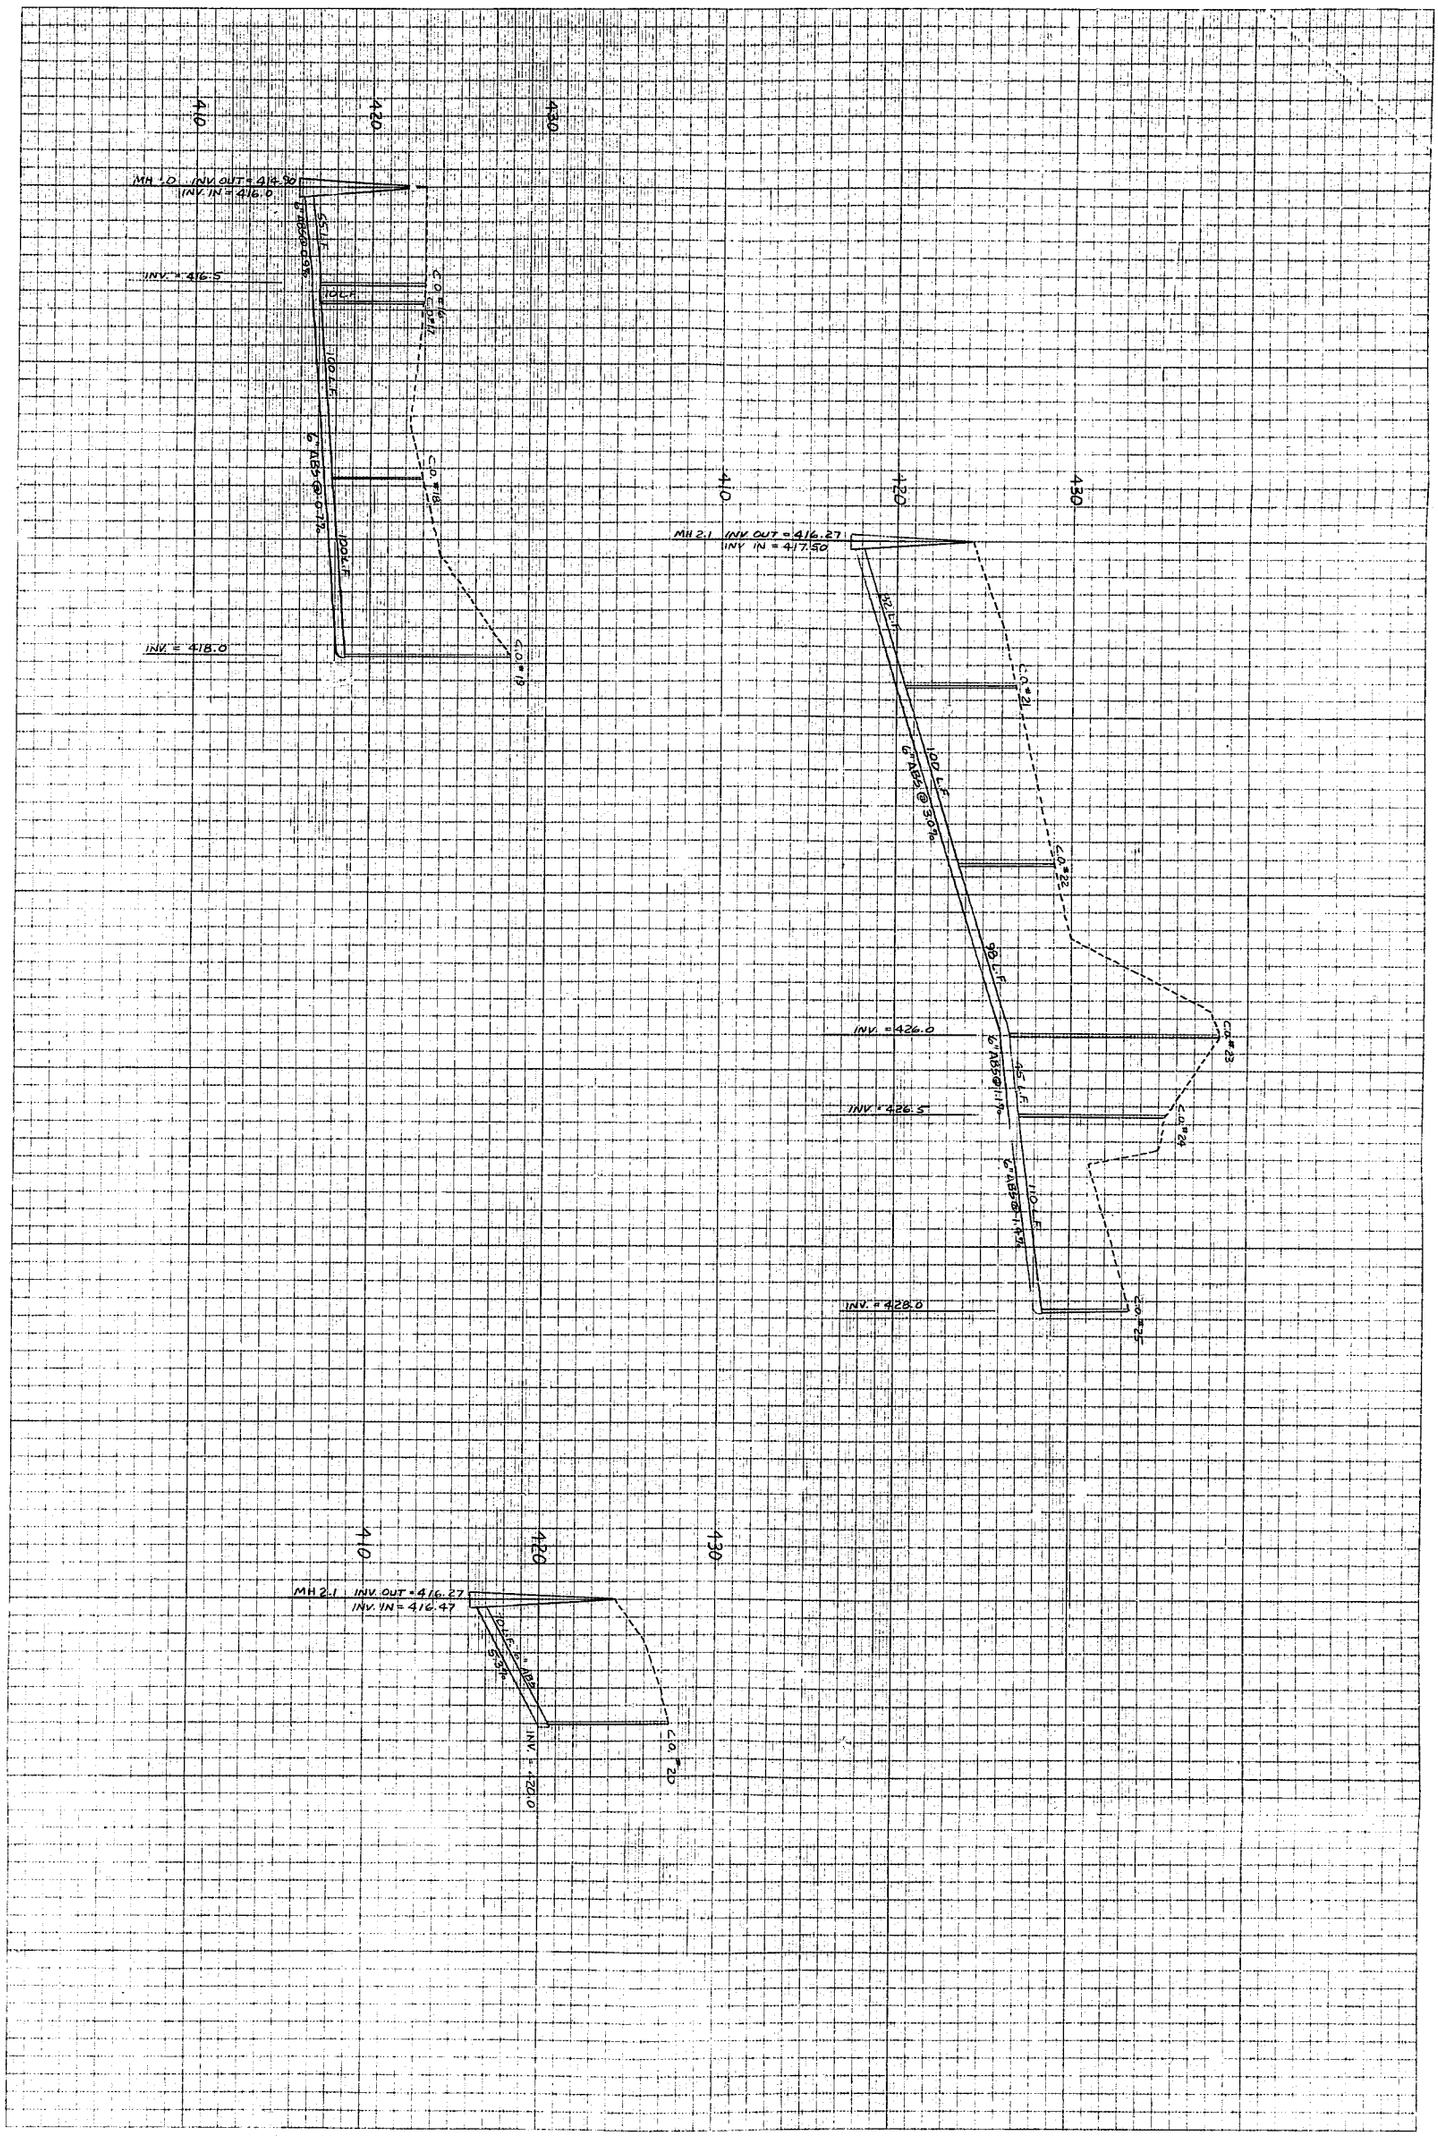

REVISIONS

DRAWN BY JRH

SHEET 3b OF 8

SCALE 1" = 40' V 1" = 4'

DATE 10 June 83

PROJECT **ASHTON WOODS**
CARY, NORTH CAROLINA
ASHTON WOODS ASSOCIATES
6" PRIVATE SEWER PROFILE

SEAL
NORTH CAROLINA PROFESSIONAL SEAL 9818 ENGINEER RANDALL HOUSTON
6/15/83

William G. Daniel & Associates
CONSULTING ENGINEERS
1152 Executive Circle, Suite 201
Cary, North Carolina 27511