


## detail 03
SCALE - 1 1/2" = 1'-0"

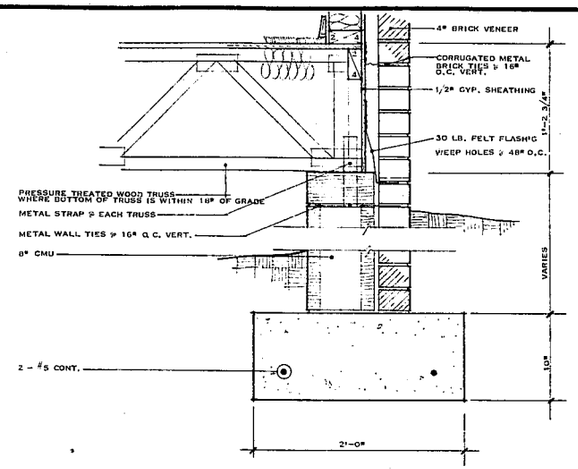


## detail 02
SCALE - 1 1/2" = 1'-0"




## detail 01
SCALE - 1 1/2" = 1'-0"

N37226 DUNCAN-PARNELL, INC., RALEIGH 830

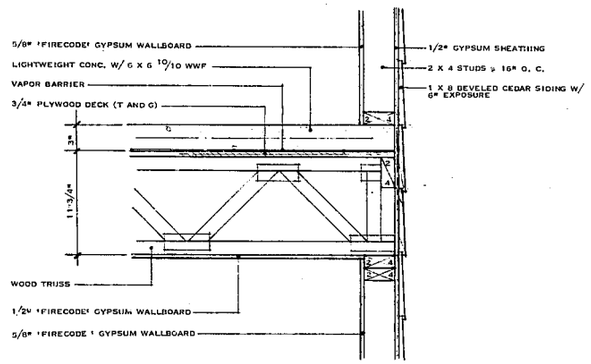


## section 04
SCALE - 1 1/2" = 1'-0"

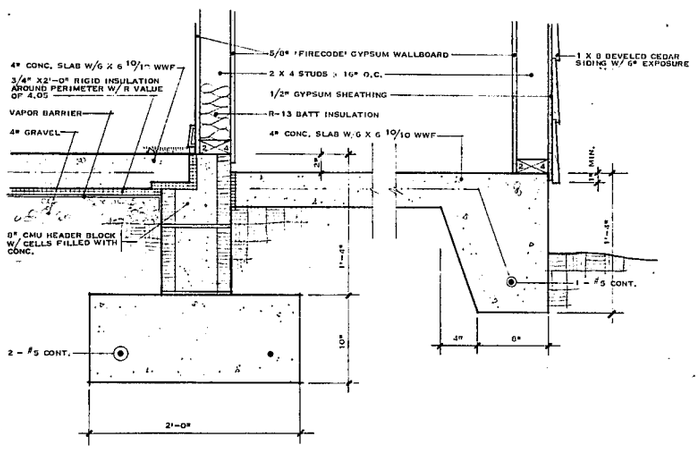


## detail 06
SCALE - 1 1/2" = 1'-0"

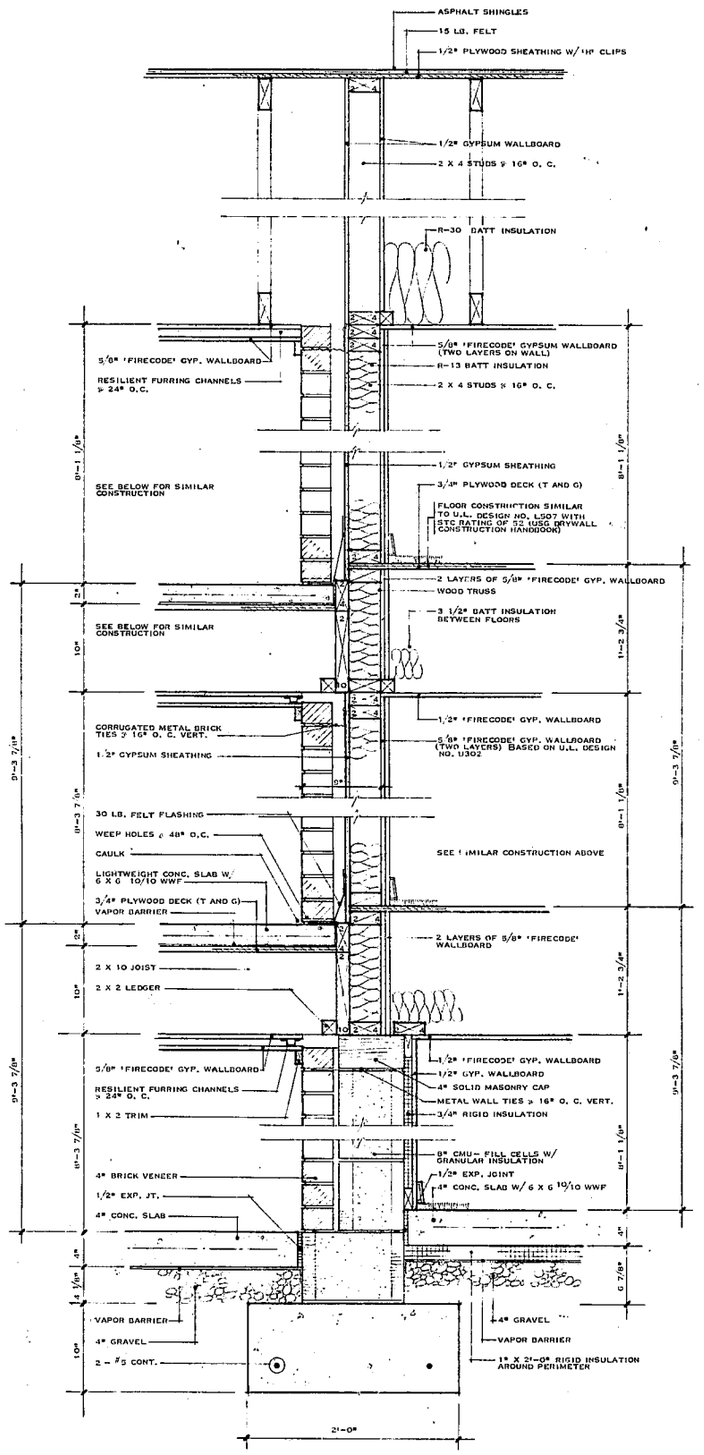


FIREWALL

## section 05
SCALE - 1 1/2" = 1'-0"

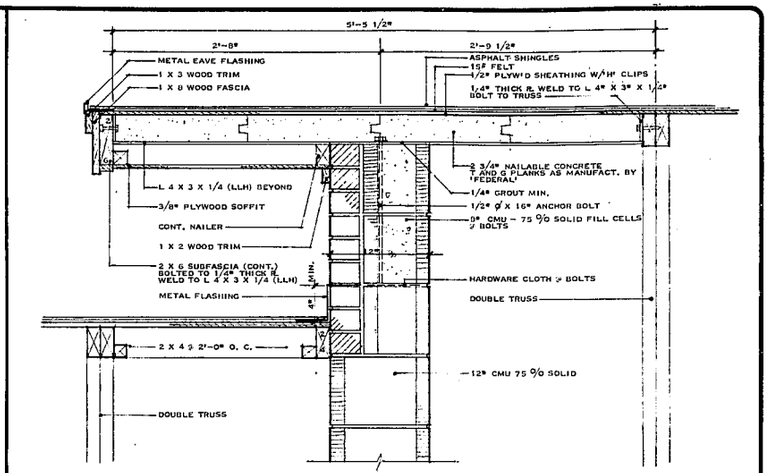fred tolson associates inc
3301 executive drive
suite 200
raleigh, n. c. 27609 919-876-8400

revisions
REVISED MARCH 2, 1981

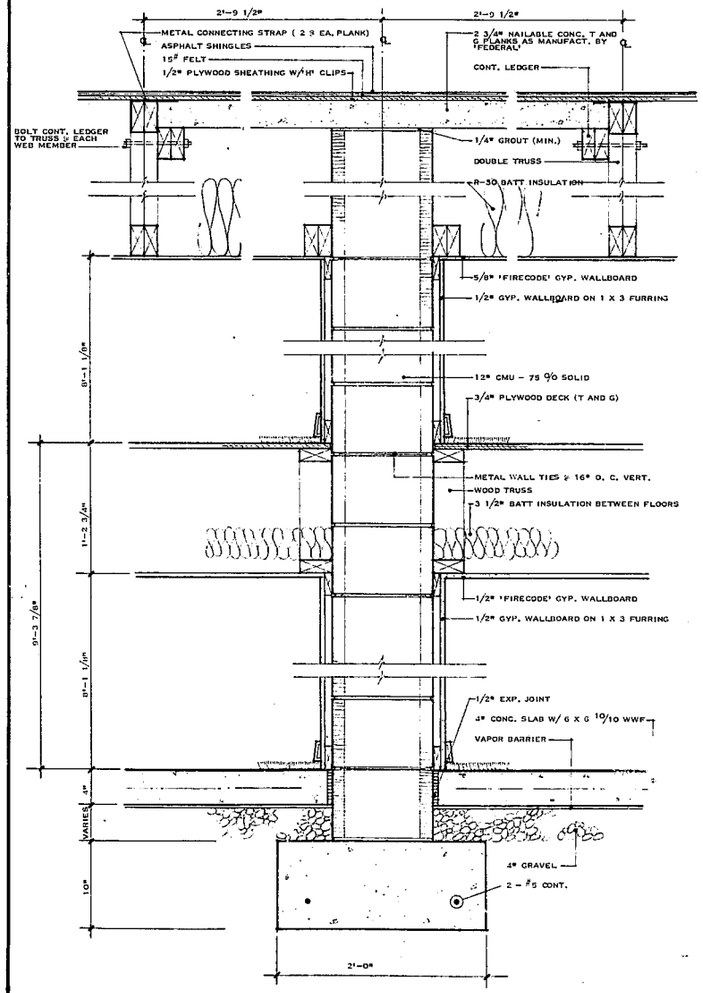ataj

project
ASHTON WOODS APARTMENTS
owner
ASHTON WOODS ASSOCIATES
location
CARY, N. C.

job number
8002-04
drawn by
ATAI
date
NOVEMBER 1980

WALL SECTIONS AND DETAILS

ISSUED FOR CONSTRUCTION
MARCH 2, 1981

SHEET NUMBER
A11
OF 12 SHEETS

RETURN ALL COPIES TO THE ARCHITECT UPON REQUEST.
TO REUSE THIS DOCUMENT FOR ANY PURPOSE OTHER THAN THE EXECUTION OF THE ABOVE TITLED PROJECT IS PROHIBITED WITHOUT PRIOR WRITTEN PERMISSION OF THE ARCHITECT.
THIS DOCUMENT IS THE PROPERTY OF ARCHITECTS FRED TOLSON ASSOCIATES, INC.