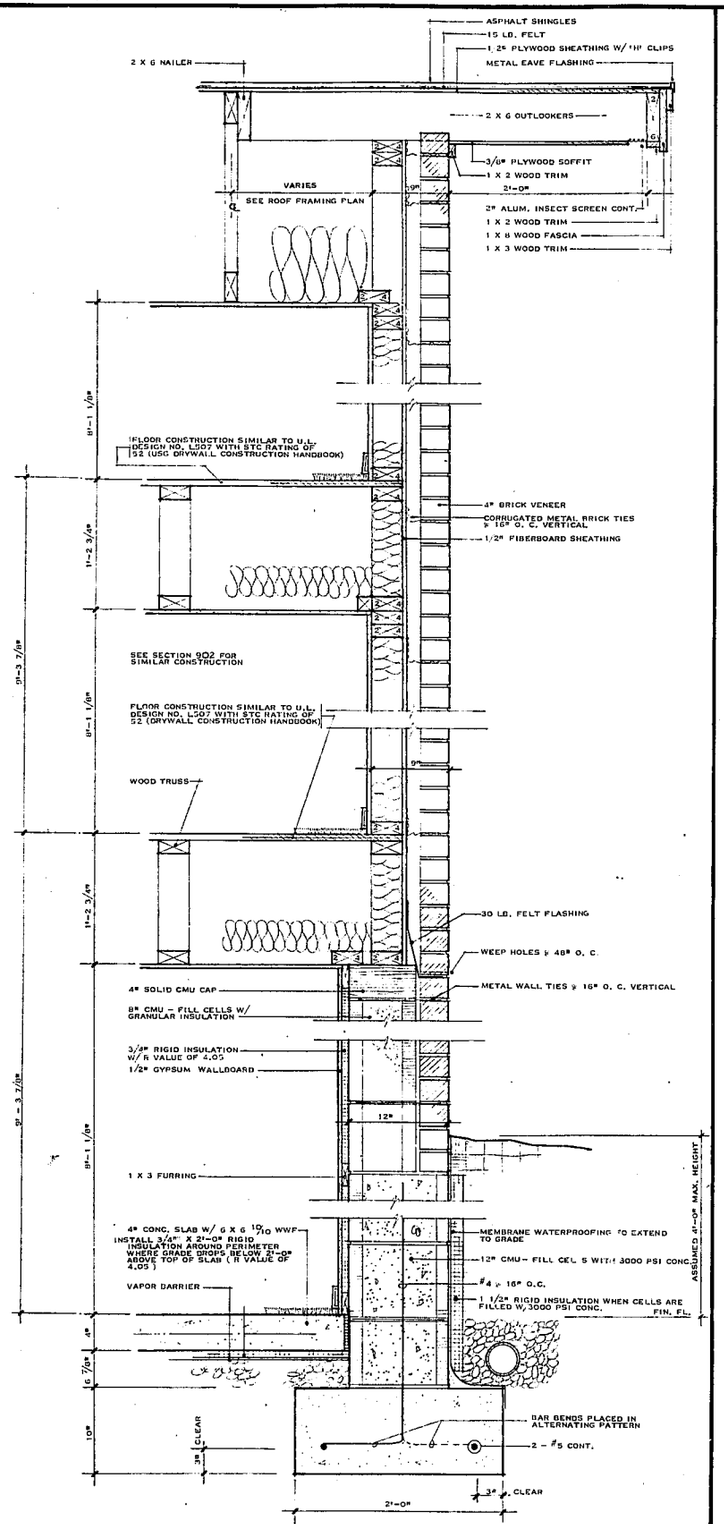

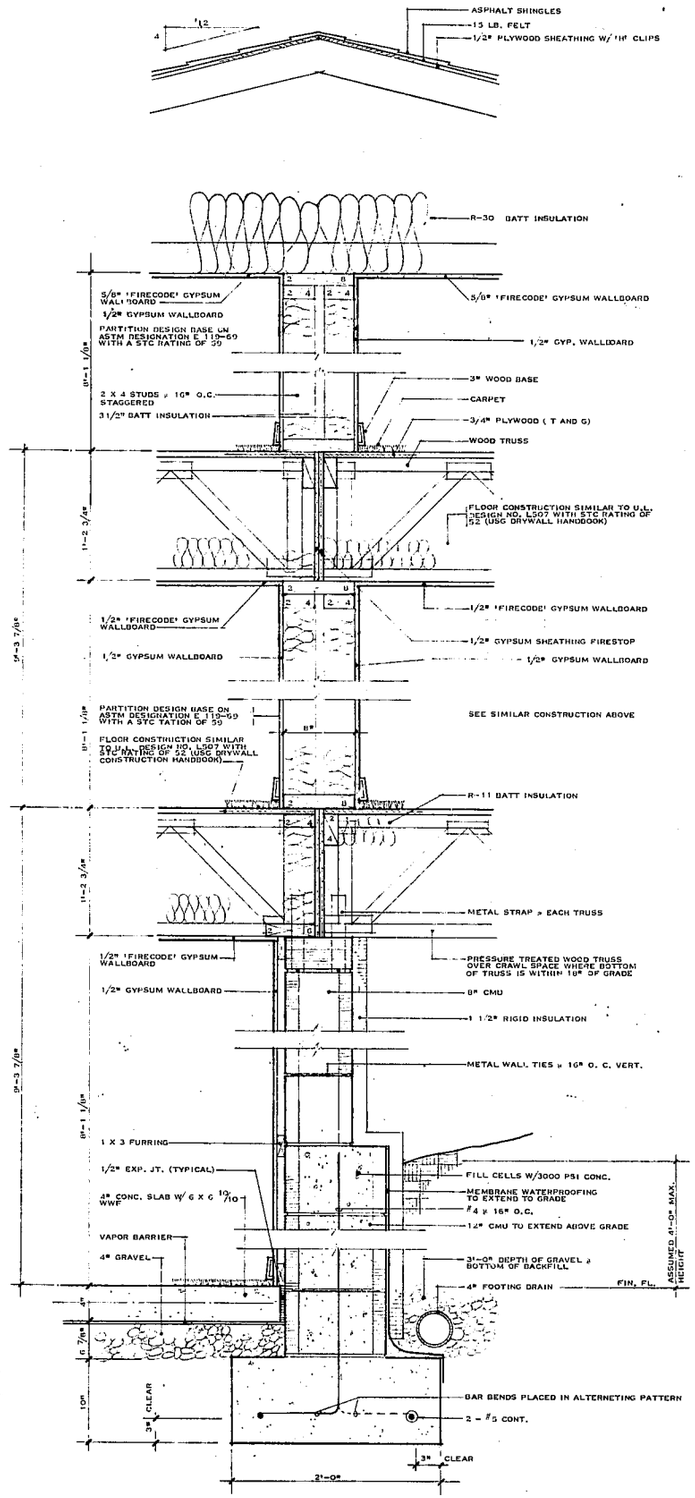

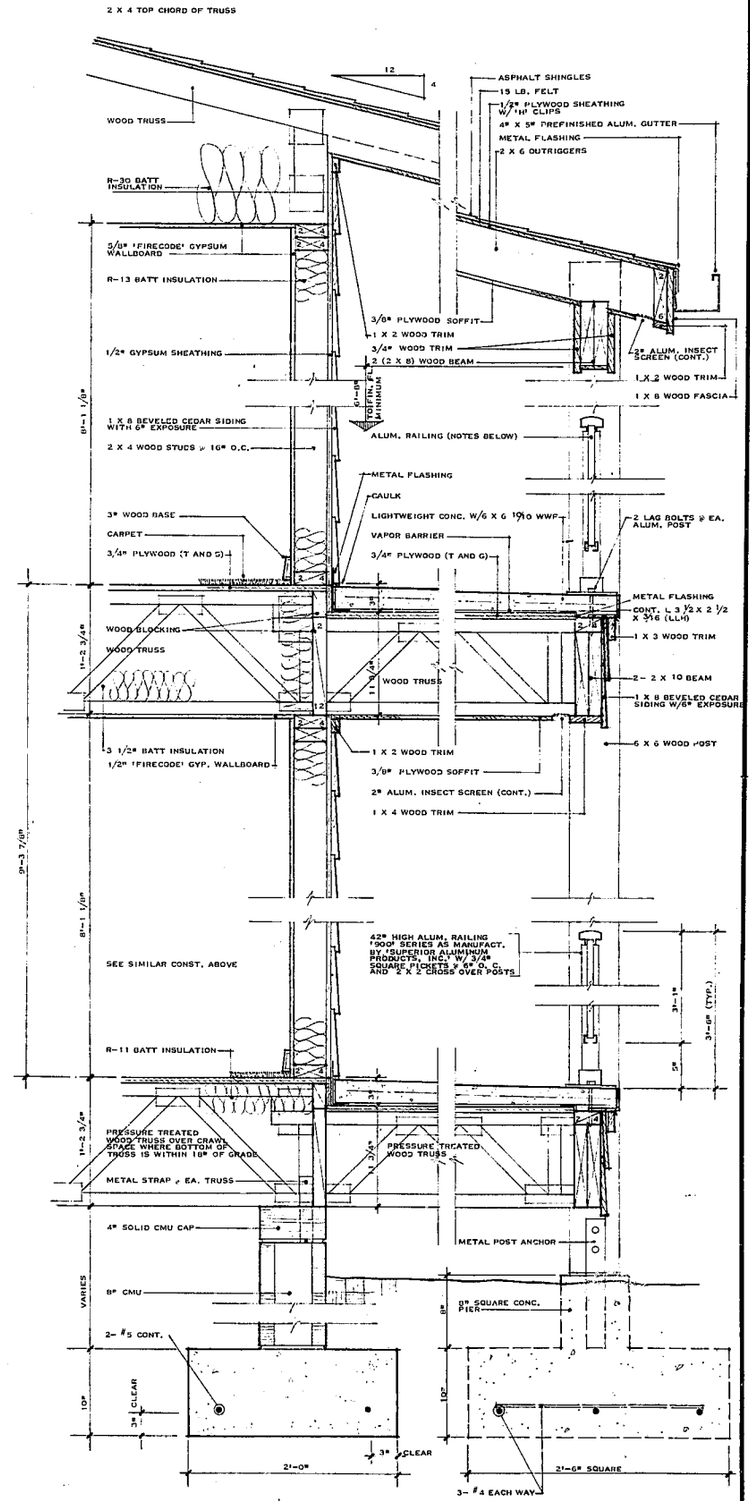

section 01
SCALE - 1 1/2" = 1'-0"

section 02
SCALE - 1 1/2" = 1'-0"

section 03
SCALE - 1 1/2" = 1'-0"

N2728 DUNCAN-PARNELL, INC., RALEIGH 880

architects
fred tolson associates inc
suite 200 2301 executive drive
raleigh, n. c. 27609 919-876-8400

revisions
REVISED MARCH 7, 1981
REVISED MAR. 20, 1981 | ADDED EXTRA LAYER OF INSULATION IN PARTY WALL
REVISED JUNE 10, 1981
REVISED PARTY WALL FIRE PREVENTION

atai

project
ASHTON WOODS APARTMENTS
owner
ASHTON WOODS APARTMENTS
location
CARY, N. C.

job number
8002-04
drawn by
ATAI
date
NOVEMBER 1980

WALL SECTIONS

ISSUED FOR CONSTRUCTION
MARCH 2, 1981

SHEET NUMBER
A9
OF 12 SHEETS

RETURN ALL COPIES TO THE ARCHITECT UPON REQUEST.
THIS DOCUMENT IS THE PROPERTY OF ARCHITECTS FRED TOLSON ASSOCIATES, INC. TO REUSE THIS DOCUMENT FOR ANY PURPOSE OTHER THAN THE EXECUTION OF THE ABOVE TITLED PROJECT IS PROHIBITED WITHOUT PRIOR WRITTEN PERMISSION OF THE ARCHITECT.