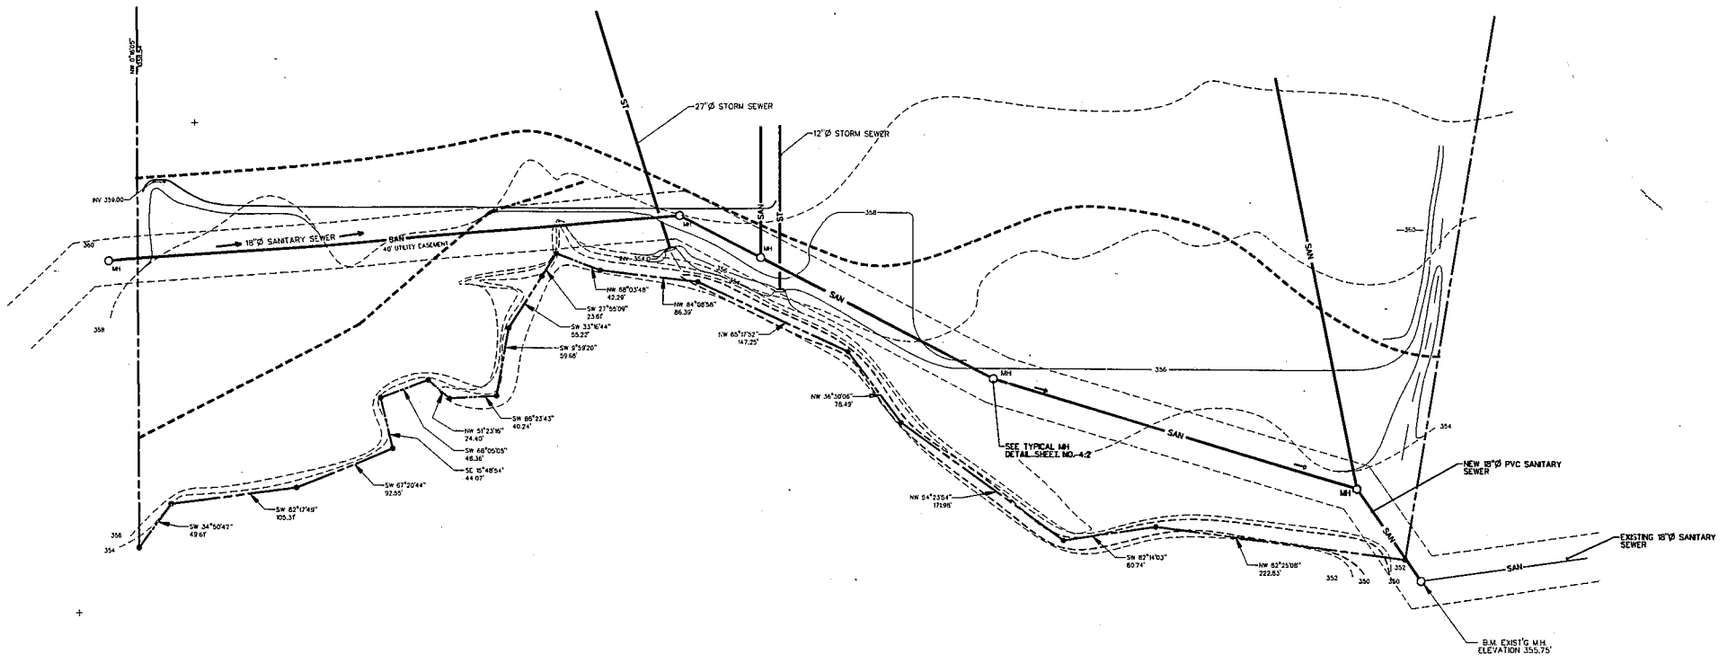

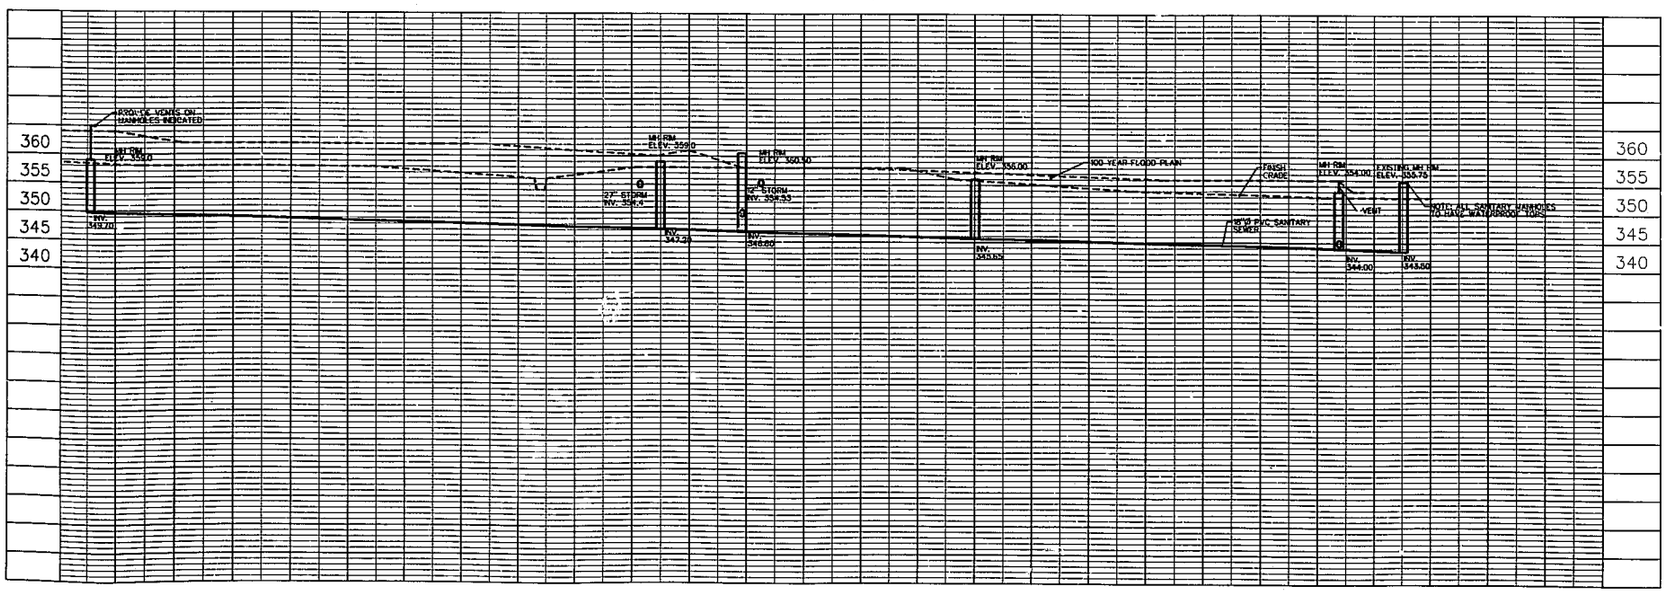

HORIZONTAL SCALE 50 0 50 100 150
VERTICAL SCALE 5 0 5 10 15
NORTH

BAHLSEN / AUSTIN FOODS — PROPOSED SPECIALITY FOODS FACILITY
MacGREGOR PARK — CARY, NORTH CAROLINA

BELGAN CORPORATION
ARCHITECTS – ENGINEERS – (513) 891-0972
10200 ANDERSON WAY, CINCINNATI, OHIO 45242

THIS DOCUMENT SHALL BE USED ONLY FOR: PLAN APPROVAL

DRAWN: R.M.STECKHAHN
CHECKED: I.W.GILLIAM
DATE: 6/9/86
ISSUED: PLANNING/ ZONING REVIEW

REVISIONS

NO.	DATE	NO.	DATE

PROJECT NUMBER 3840

DRAWING TITLE
SANITARY SEWER PROFILE

SHEET 4.1 OF

System B, BNFACDES:AF7PROF 06/05/86 09:37:01