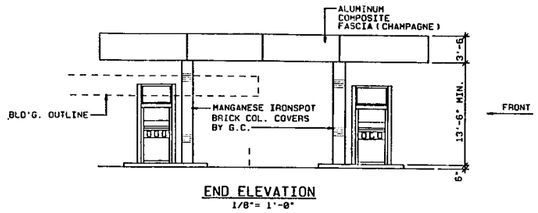

END ELEVATION
1/8" = 1'-0"

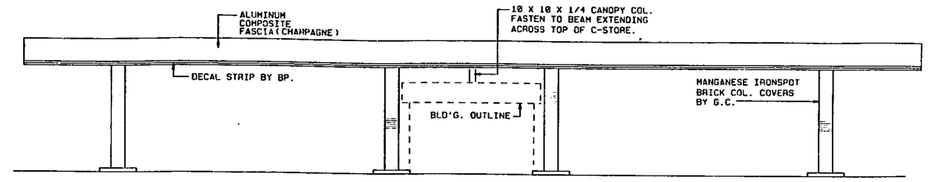

FRONT ELEVATION
1/8" = 1'-0"

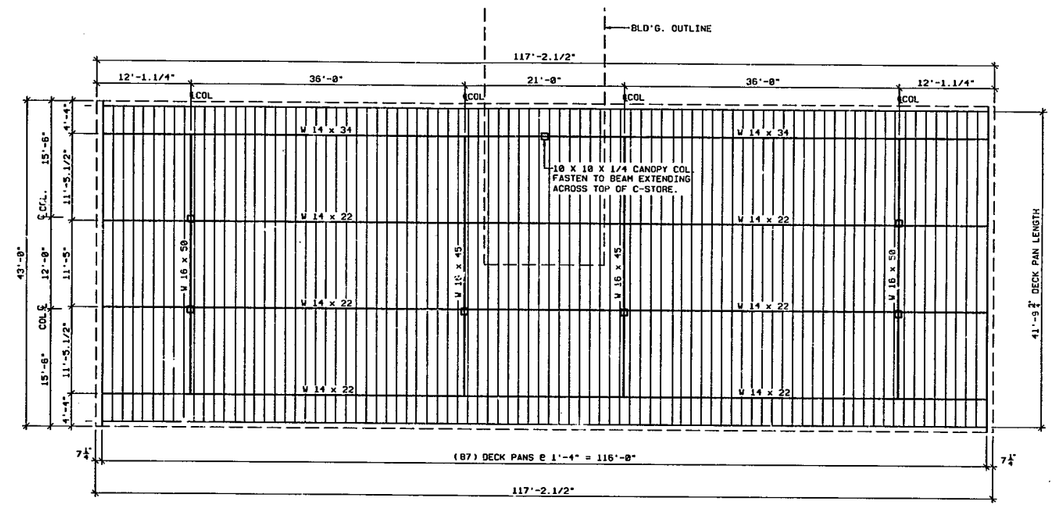

FRAMING PLAN
1/8" = 1'-0"

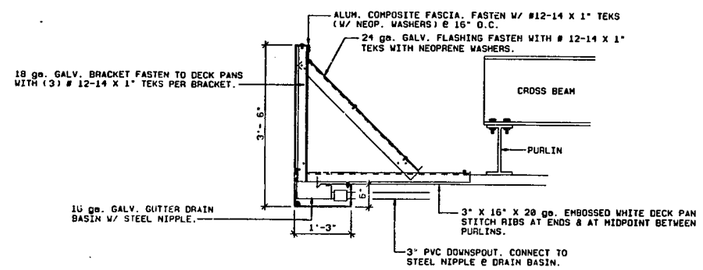

1 SECTION @ FRONT
3/4" = 1'-0"

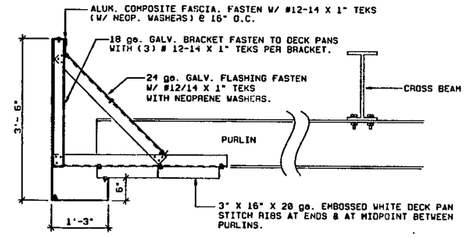

2 SECTION @ END
3/4" = 1'-0"

BPA1K592

APR 05 1990

SEAL

BP OIL COMPANY
RETAIL MARKETING
DESIGN AND ENGINEERING
200 PUBLIC SQUARE
CLEVELAND, OHIO 44115

BEAMAN CORPORATION
800 WEST SMITH STREET
GREENSBORO, NORTH CAROLINA 27420
PHONE (919) 271-4400

JOB LOCATION	JOB NO.

43 X 117 CANOPY
FLAT FASCIA
6 COLUMN; 19'-4" SPACING

DWG. NO. 7813x118C8-19	2/2	REV. 1
SCALE AS NOTED	MADE BY	DAVID
DATE 6-6-89	CHECKED BY	B.N.G.

REVISIONS	DATE	DWN	CKD
GENERAL	7-19-89	DC	BNG

24x36