OXFORD HUNT

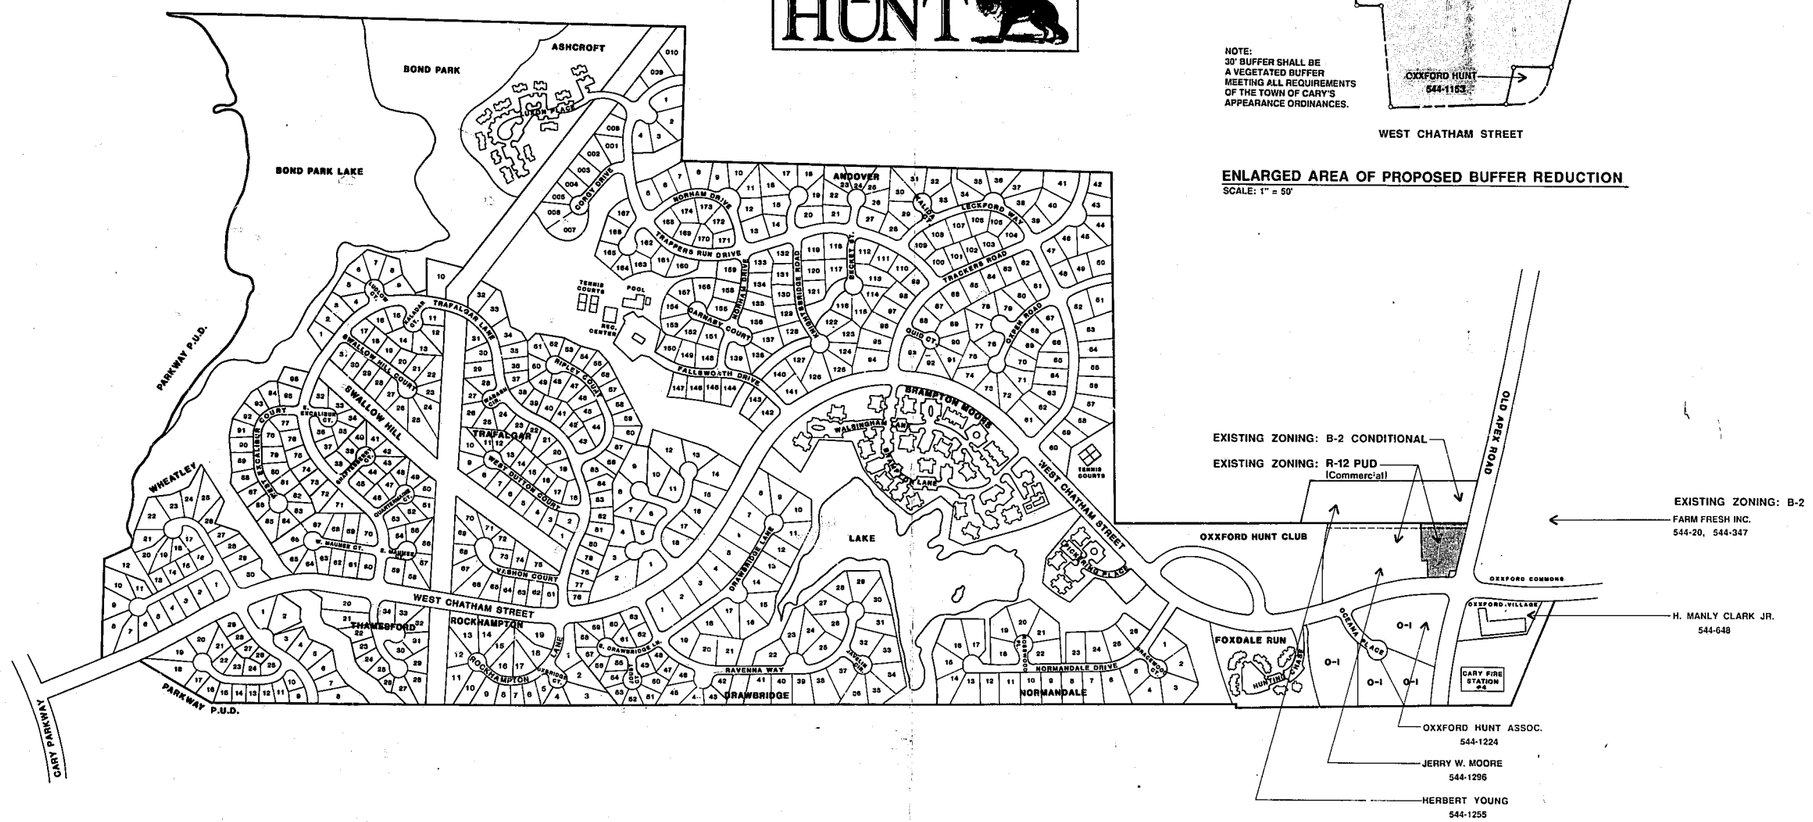

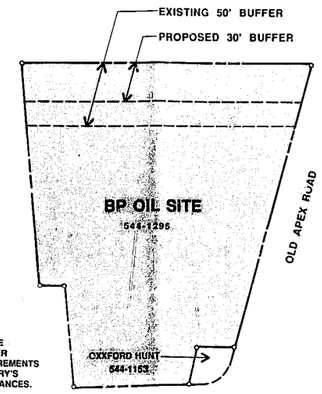

NOTE:
30' BUFFER SHALL BE A VEGETATED BUFFER MEETING ALL REQUIREMENTS OF THE TOWN OF CARY'S APPEARANCE ORDINANCES.

ENLARGED AREA OF PROPOSED BUFFER REDUCTION
SCALE: 1" = 50'

LITTLE & LITTLE
LANDSCAPE ARCHITECTURE PLANNING
P.O. BOX 1408 RALEIGH, NORTH CAROLINA 27602 919 821-5645

FACILITY AT
OLD APEX & WEST CHATHAM
CARY, NORTH CAROLINA

B.P. OIL COMPANY

Proposed Buffer Reduction Plan

North

Scale:
0 150 300 600 900

Date
23 APRIL 1990
24 MAY 1990

Sheet: 1 of One

Job Number: 3500.05