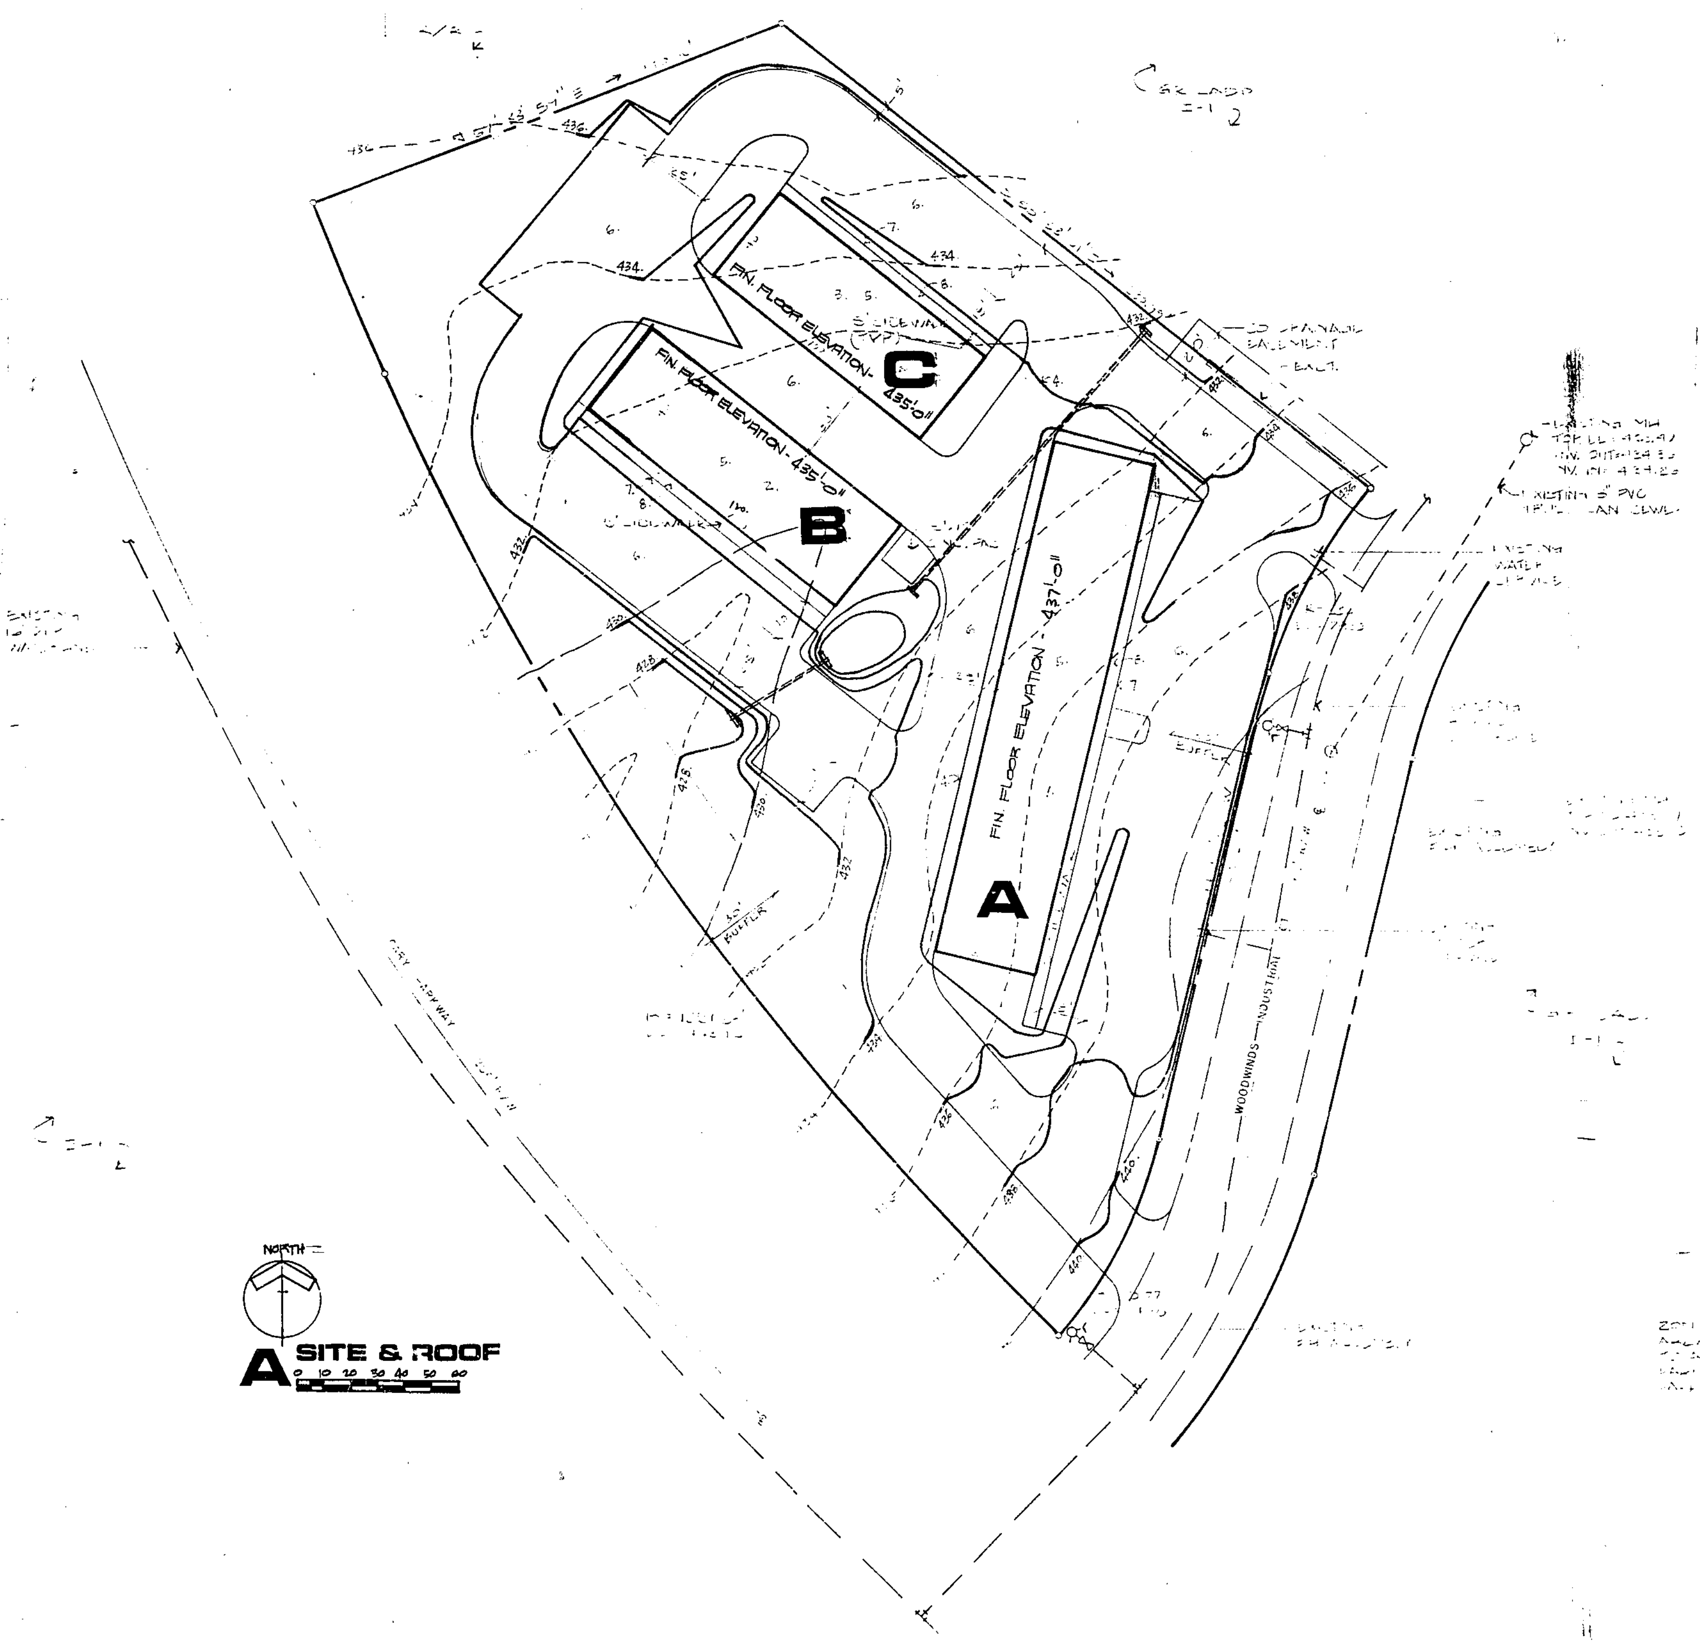

A SITE & ROOF

0 10 20 30 40 50 60

DWG. NOTATIONS

- 302 — ROOM NUMBER
- OFFICE — ROOM NAME
- F — DETAIL/DRAWING LETTER
- A5E — DRAWING FROM WHICH DETAIL IS TAKEN
- SHEET NUMBER
- TRADE NAME
  - A·ARCHITECTURAL, M·HVAC
  - S·STRUCTURAL, E·ELECTRICAL
  - P·PLUMBING,
- ELEVATION NOTATION
- A5K — ELEVATION REFERENCE NUMBER
- A7P — SECTION REFERENCE NUMBER
- SECTION NOTATION
- A3B — SECTION REFERENCE NUMBER
- PLAN SECTION NOTATION
- 7 — DOOR NUMBER
- C — WINDOW LETTER
- 43 — EXIST. CONTOUR
- 43 — FIN. CONTOUR
- + — FIN. SPOT ELEVATION

DRAWING SYMBOLS

EARTH	CUT STONE	PLYWOOD—L. SCALE
STONE FILL	CAST CONCRETE	PLYWOOD—S. SCALE
CONCRETE	G. F. TILE	RIGID INSULATION
CMU—L. SCALE	METAL—L. SCALE	BATT INSULATION
CMU—S. SCALE	METAL—S. SCALE	ACOUST. TILE
TERRAZZO ON CONC.	FIN. WOOD	GYPSUM BOARD
C.T./QUARRY TILE	FRAMING WOOD	PLASTER
BRICK	WOOD BLOCKING	CARPET

ABBREVIATIONS

@	AT	GYP	GYPSUM
ACOUST	ACOUSTICAL	HDWE	HARDWARE
ASB	ASBESTOS	HT	HEIGHT
BD	BOARD	H.M.	HOLLOW METAL
BR	BRICK	INSUL	INSULATION
℄	CENTERLINE	JT	JOINT
CB	CATCH BASIN	LAV	LAVATORY
CJ	CONTROL JOINT	M.O.	MASONRY OPENING
CT	CERAMIC TILE	MAX	MAXIMUM
CLG	CEILING	MECH	MECHANICAL
CMU	CONC. MASONRY	M.H.	MANHOLE
COL	COLUMN	NAT	NATURAL
CONST	CONSTRUCTION	N/C	NOT IN CONTRACT
CONT	CONTINUOUS	NO.	NUMBER
CONC	CONCRETE	N.T.S.	NOT TO SCALE
C TO C	CENTER TO CENTER	O.C.	ON CENTER
DET	DETAIL	O/H	OVERHEAD
DIA	DIAMETER	PL	PLATE
DIM	DIMENSION	PLUMB	PLUMBING
DN	DOWN	R	RADIUS
ELECT	ELECTRICAL	REINF	REINFORCED
ELEV	ELEVATION	R.D.	ROOF DRAIN
EWC	ELEC. WATER COOL.	SIM	SIMILAR
EQ	EQUAL	S.S.	STAINLESS STEEL
EXIST	EXISTING	TOPO	TOPOGRAPHY
E. J.	EXPANSION JT.	TYP	TYPICAL
FIN	FINISHED	UR	URINAL
FL	FLOOR	VAT	VINYL ASB. TILE
F.D.	FLOOR DRAIN	WC	WATER CLOSET
GALV	GALVANIZED	W/	WITH
GFT	GLAZED FACING T.	W/O	WITHOUT
GL	GLASS/GLAZING	WPROOF	WATERPROOF
GR	GRADE	WWM	WELDED WIRE MESH

KEYNOTED INFORMATION

1. BUILDING "A"
2. BUILDING "B"
3. BUILDING "C"
4. SOLID LINE REPRESENTS FINISHED GRADE.
5. METAL ROOF, GUTTER, AND RAIN LEADERS - SEE NOTES ON BUILDING SECTION SHEET A3.
6. 1 1/2" ASPHALT PAVING ON 6" STONE BASE. PROOF ROLL AREA TO BE PAVED BEFORE STARTING WORK AND REPORT ANY SOFT SPOTS TO OWNER.
7. STANDARD 24" CONCRETE CURB CONTINUOUS ALONG OFFICE SIDE OF EACH BUILDING ONLY.
8. 5'-0" WIDE X 4" THICK CONCRETE SIDEWALK CONTINOUS ALONG OFFICE SIDE OF EACH BUILDING ONLY. PROVIDE 5% AIR ENTRAINMENT.
9. NOTE: SEE OTHER DRAWINGS FOR SITE UTILITIES AND LANDSCAPING.

GENERAL NOTES

1. PER THE NORTH CAROLINA STATE BUILDING CODE THE BUILDING IS TO BE "TYPE VI", UNPROTECTED CONSTRUCTION, AND SHALL MEET ALL REQUIREMENTS OF THE NORTH CAROLINA BUILDING CODE.
2. UNLESS OTHERWISE SHOWN, ALL WALLS SHALL EXTND TO THE UNDERSIDE OF STRUCTURAL WOOD OR METAL DECK ABOVE
3. CONSTRUCTION PROCEDURES ARE THE TOTAL RESPONSIBILITY OF THE CONTRACTOR.
4. THE WORK OF THIS CONTRACT INCLUDES COORDINATION OF THE ENTIRE WORK OF THE PROJECT, INCLUDING PREPARATION OF GENERAL COORDINATION DRAWINGS, DIAGRAMS AND SCHEDULES, AND CONTROL OF SITE UTILIZATION, FROM BEGINNING OF CONSTRUCTION ACTIVITY THROUGH PROJECT CLOSE-OUT AND WARRANTY PERIODS.
5. THE PROJECT SHALL INCLUDE ALL LABOR AND MATERIALS NECESSARY FOR A COMPLETE AND TOTAL PROJECT. THE CONTRACTOR SHALL PROVIDE AND PAY FOR ALL LABOR, MATERIALS, EQUIPMENT, TOOLS, MACHINERY, WATER, HEAT, UTILITIES, TRANSPORTATION AND OTHER FACILITIES AND SERVICES NECESSARY FOR THE PROPER EXECUTION AND COMPLETION OF THE WORK. ACREAGE FEES, SEWER AND WATER TAPS WILL BE PAID BY THE OWNER.
6. THE CONTRACT DOCUMENTS INDICATE THE INTENDED OCCUPANCY AND UTILIZATION OF THE BUILDING AND ITS INDIVIDUAL SYSTEMS AND FACILITIES. COMPLIANCE WITH GOVERNMENT REGULATIONS IS INTENDED AND REQUIRED FOR THE WORK AND FOR THE OWNERS OCCUPANCY AND UTILIZATION. EVERY ELEMENT OF THE WORK SHALL COMPLY WITH APPLICABLE REQUIREMENTS OF THE CONTRACT DOCUMENTS.
7. THE DRAWINGS ARE INTENDED TO GENERALLY SHOW THE OVERALL CONCEPT AND COMPLEXITY OF THE PROJECT, BUT ARE SCHEMATIC IN NATURE AND DO NOT NECESSARILY SHOW ALL DETAILS AND CONDITIONS. THE DRAWINGS INDICATE AN OVERVIEW OF THE WORK OF THE CONTRACT AND RELATED REQUIREMENTS AND CONDITIONS THAT HAVE AN IMPACT ON THE PROJECT. ALL DOCUMENTS ARE COMPLIMENTARY. THE ARCHITECT SHALL BE THE INTERPRETOR OF THE DOCUMENTS.
8. SITE INFORMATION (EXCEPT FOR FINISHED GRADES) AND BUILDING LAYOUT WAS TAKEN FROM A DRAWING TITLED "CARY PARKWAY BUSINESS PARK - OFFICE / WAREHOUSE" PREPARED BY HUGH J. GILLEECE AND ASSOCIATES, CARY, NORTH CAROLINA AND DATED 10 FEBRUARY 1985 AND REVISED 19 FEBRUARY 1985.

JERRY A. COOK, A.I.A., ARCHITECT

3215 DARIEN DRIVE
RALEIGH, NORTH CAROLINA 27607

POST OFFICE BOX 31063
RALEIGH, NORTH CAROLINA 27612

(919) 782-2992

REGISTRATION: NORTH CAROLINA BOARD OF ARCHITECTURE, REGISTRATION NUMBER 1696; NATIONAL COUNCIL OF ARCHITECTURAL REGISTRATION BOARDS, REGISTRATION NUMBER-FILE-15670; NORTH CAROLINA REAL ESTATE LICENSING BOARD, NO. 35568.

MEMBER: AMERICAN INSTITUTE OF ARCHITECTS; NORTH CAROLINA CHAPTER AMERICAN INSTITUTE OF ARCHITECTS; AND THE RALEIGH SECTION, AMERICAN INSTITUTE OF ARCHITECTS...

JERRY A. COOK — REGISTERED ARCHITECT — NO. 1696 — NORTH CAROLINA — RALEIGH, N. C.

THESE DRAWINGS ARE PROVIDED AS A SERVICE BY THE ARCHITECT AND ARE INTENDED FOR USE ON THIS PROJECT ONLY. THEY REMAIN THE PROPERTY OF THE ARCHITECT AND NO REPRODUCTIONS ARE TO BE MADE. ALL DRAWINGS ARE TO BE RETURNED UPON COMPLETION OF CONSTRUCTION

A-1

BAILEY OFFICE / WAREHOUSE: CARY, NORTH CAROLINA

RELEASED FOR CONSTRUCTION 4/4/85