H:\Projects\Bailey Park Lane Subdivision\06-20-14 Subdivision Submittal\Landscape Plan.dwg, 6/20/2014 11:36:24 -M, R Thomas

© JERRY TURNER & ASSOCIATES, INC. THIS DOCUMENT IS THE PROPERTY OF JERRY TURNER & ASSOCIATES. ALL RIGHTS ARE RESERVED AND ANY POSSESSION, REPRODUCTION, OR OTHER USE OF THIS DOCUMENT WITHOUT THE PRIOR PERMISSION OF JERRY TURNER & ASSOCIATES IS EXPRESSLY PROHIBITED.

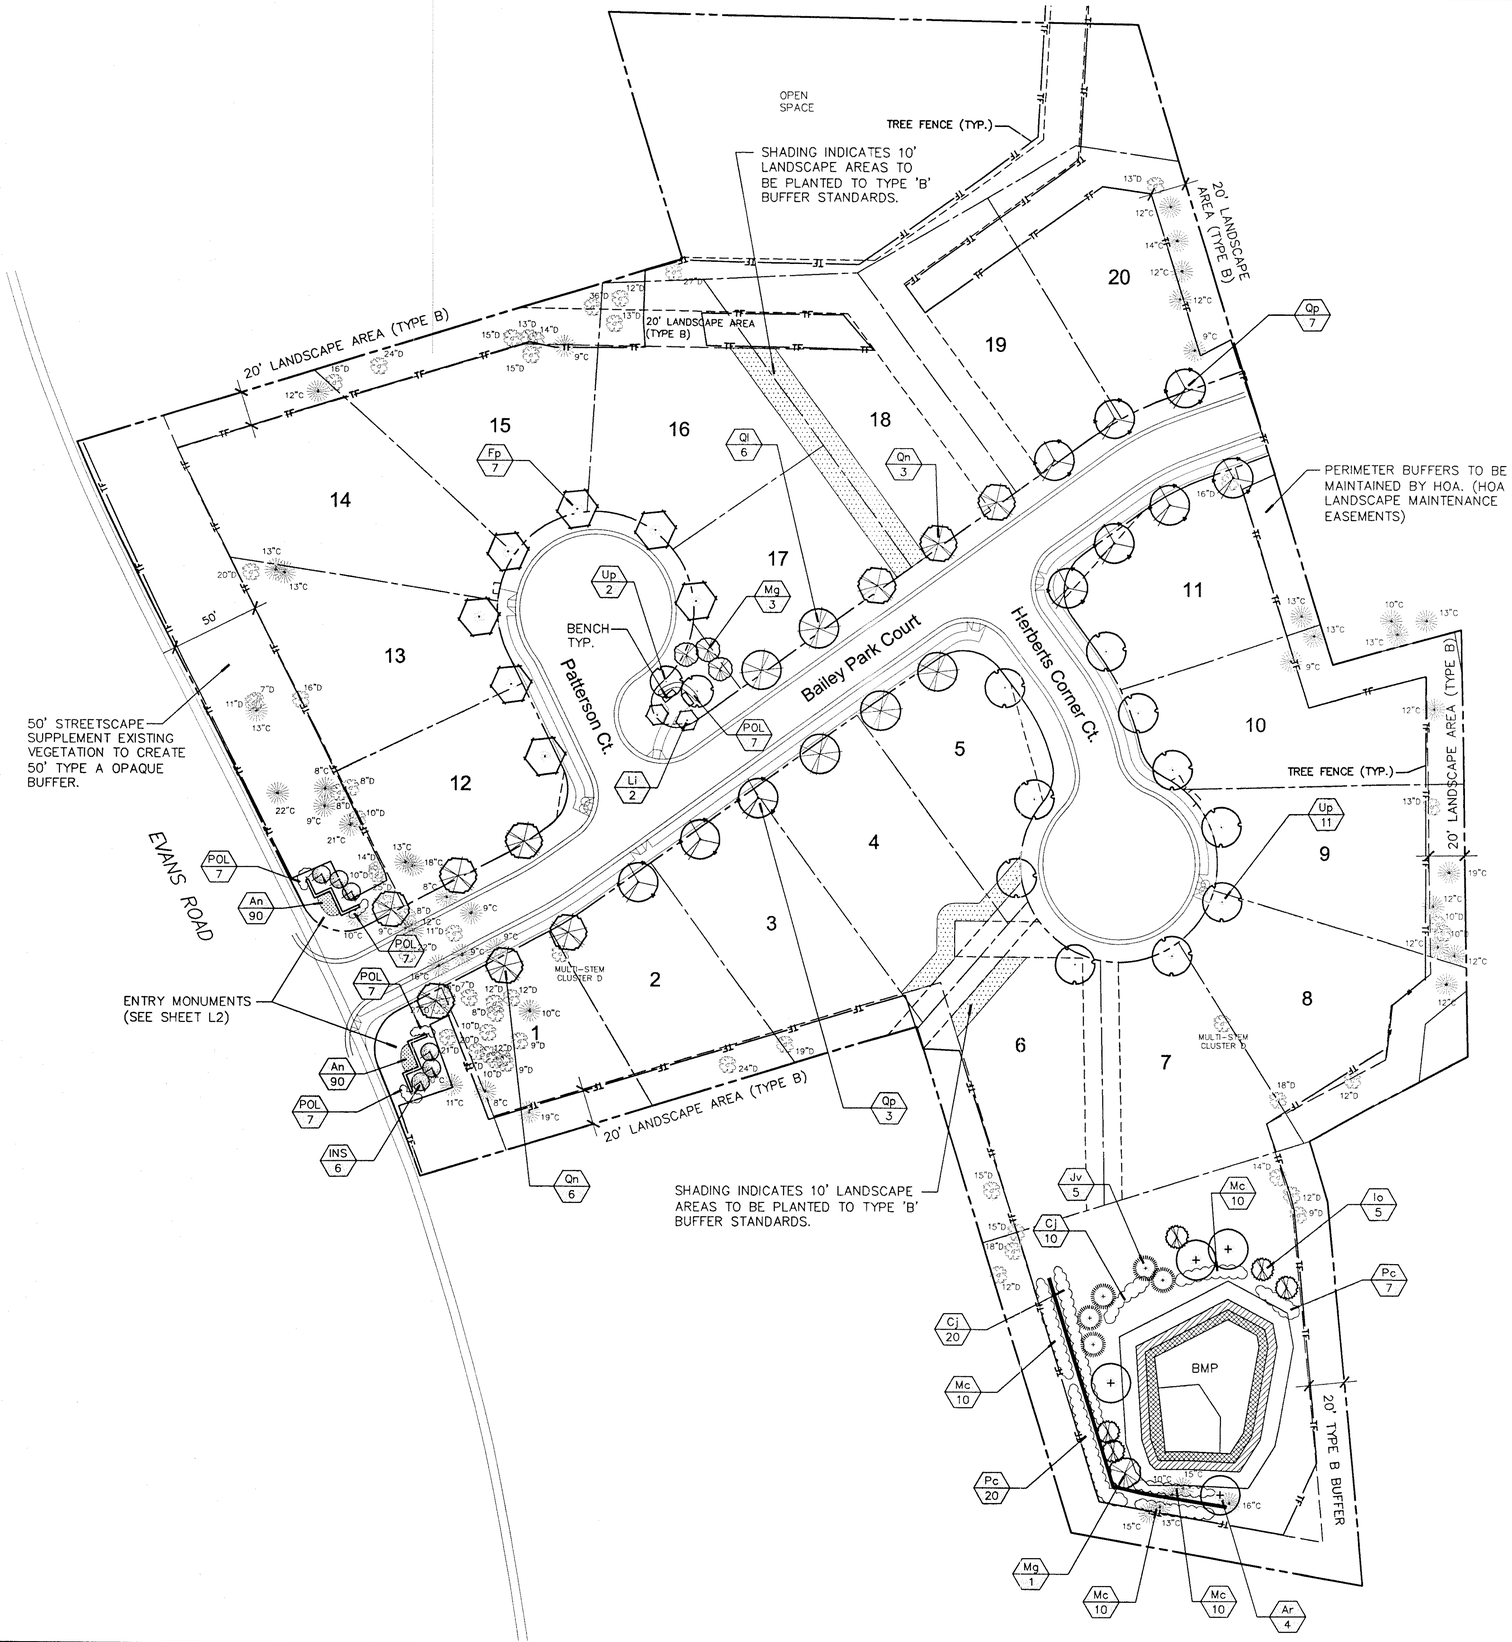

PLANT TAG (SEE PLANT LIST - SHEET L2)

Ar 2 — PLANT ABBREVIATION (KEY) / QUANTITY

40' 20' 0 40' 80'

JERRY TURNER & ASSOCIATES, INC.

Landscape Architecture
Land Planning
Environmental Design

905 Jones Franklin Road
Raleigh, North Carolina 27606
(919) 851-7150 fax. (919) 851-7547

277 S.E. 5th Avenue
Delray Beach, Florida 33483
(561) 276-0453 fax. (561) 272-7593

PROJECT

Bailey Park Court
Subdivision

Cary, North Carolina

14-SB-002
HTE #: 14-0917
Approved by the Town of Cary
Development Review Committee

Planner: KAHale Date: 7/16/2014

REVISIONS

3/27/14	per TOC comments
5/8/14	per TOC comments
6/20/14	per TOC comments

DRAWN	*CHECKED*
RT	WH
SCALE	*DATE*
1"=40'	1/23/14

TITLE

Landscape Plan

FILE NO. *JOB NO.*

SEAL *SHEET NO.*

NORTH CAROLINA REGISTERED LANDSCAPE ARCHITECT C-12 JERRY TURNER & ASSOC. INC.

L1