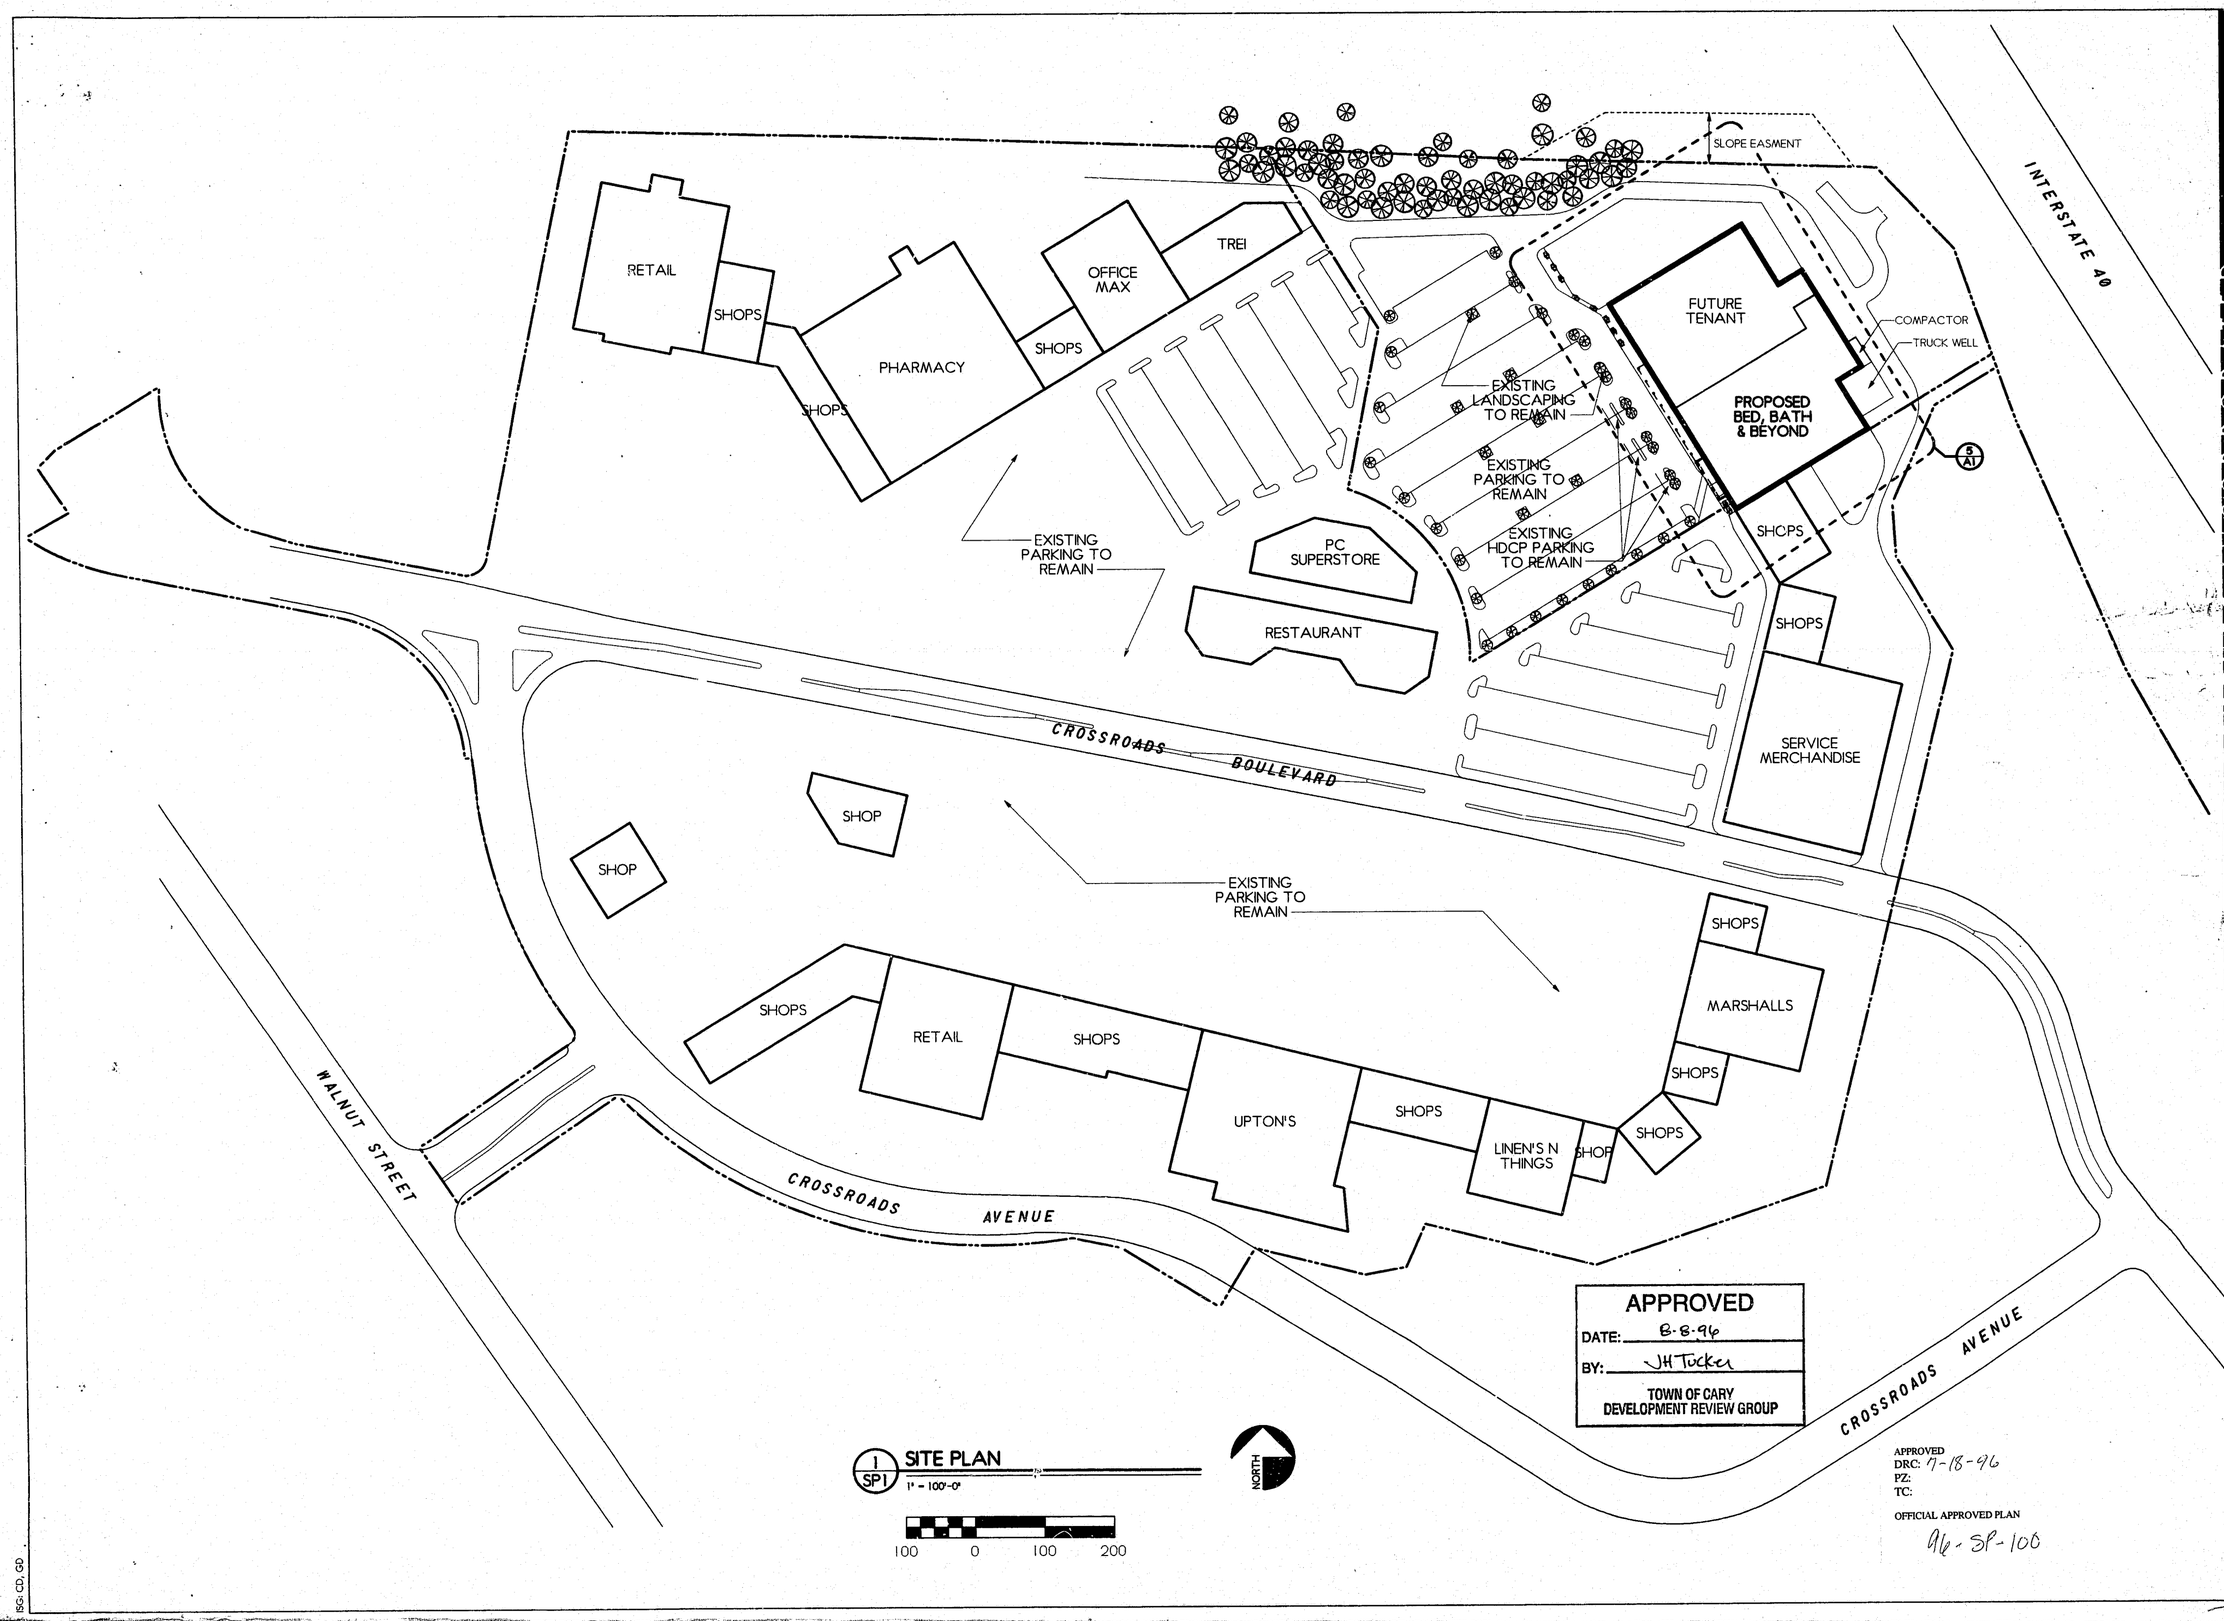

1 SP1 SITE PLAN
1" = 100'-0"

APPROVED
DATE: 8-8-96
BY: JH Tucker
TOWN OF CARY
DEVELOPMENT REVIEW GROUP

APPROVED
DRC: 7-18-96
PZ:
TC:

OFFICIAL APPROVED PLAN
96-SP-100

GREENBERG FARROW ARCHITECTURE INCORPORATED
3927 PEACHTREE ROAD N.E. ATLANTA, GEORGIA 30319 TEL 404·237·5297 FAX 404·233·0898

■ PROJECT NUMBER 960283
■ PERMIT SET DATE 06/10/96
■ CONTRACT SET DATE 06/10/96
■ SHEET NUMBER SP1
■ PRINCIPAL M. GREENBERG
■ SITE DEVELOPMENT COORDINATOR N/A
■ PROJECT MANAGER F. PUDYSZ
■ QUALITY CONTROL R. RHODES
■ SHEET TITLE SITE PLAN

BED BATH & BEYOND
CARY
CROSSROADS PLAZA
CARY, NORTH CAROLINA

■ REGISTRATION STAMP ■ USE AND INTERPRETATION OF THIS DRAWING

1. General Conditions of the Contract for Construction are part of the CONTRACT DOCUMENTS and describe USE and INTENT of the DRAWING. The Contract Documents include not only the Drawings, but also the Owner-Contractor Agreement, Conditions of the Contract, the Specifications, Addenda, and Modifications issued after execution of the Contract. These CONTRACT DOCUMENTS are complementary, and what is required by any one shall be as binding as if required by all. Work not completely delineated herein shall be constructed of the same materials and detailed similarly as work shown more completely elsewhere in the Contract Documents.

2. By use of the Drawings for construction of the Project, the OWNER represents that he has reviewed and approved the Drawings. The CONTRACTOR represents that he has visited the site, familiarized himself with the local conditions, verified field dimensions and correlated his observations with the requirements of the Contract Documents.

3. As instruments of service, all Drawings, Specifications and copies thereof furnished by the Architect are his property. They are to be used only for this Project and are not to be used on any other Project. Changes to the Drawings may only be made by the Architect.

■ PROGRESS / REVIEW PRINTS

DATE	DESCRIPTION
06/11/96	PLOT
06/27/96	PLOT

■ REVISIONS

NO.	DATE	DESCRIPTION

ISG: CD, GD