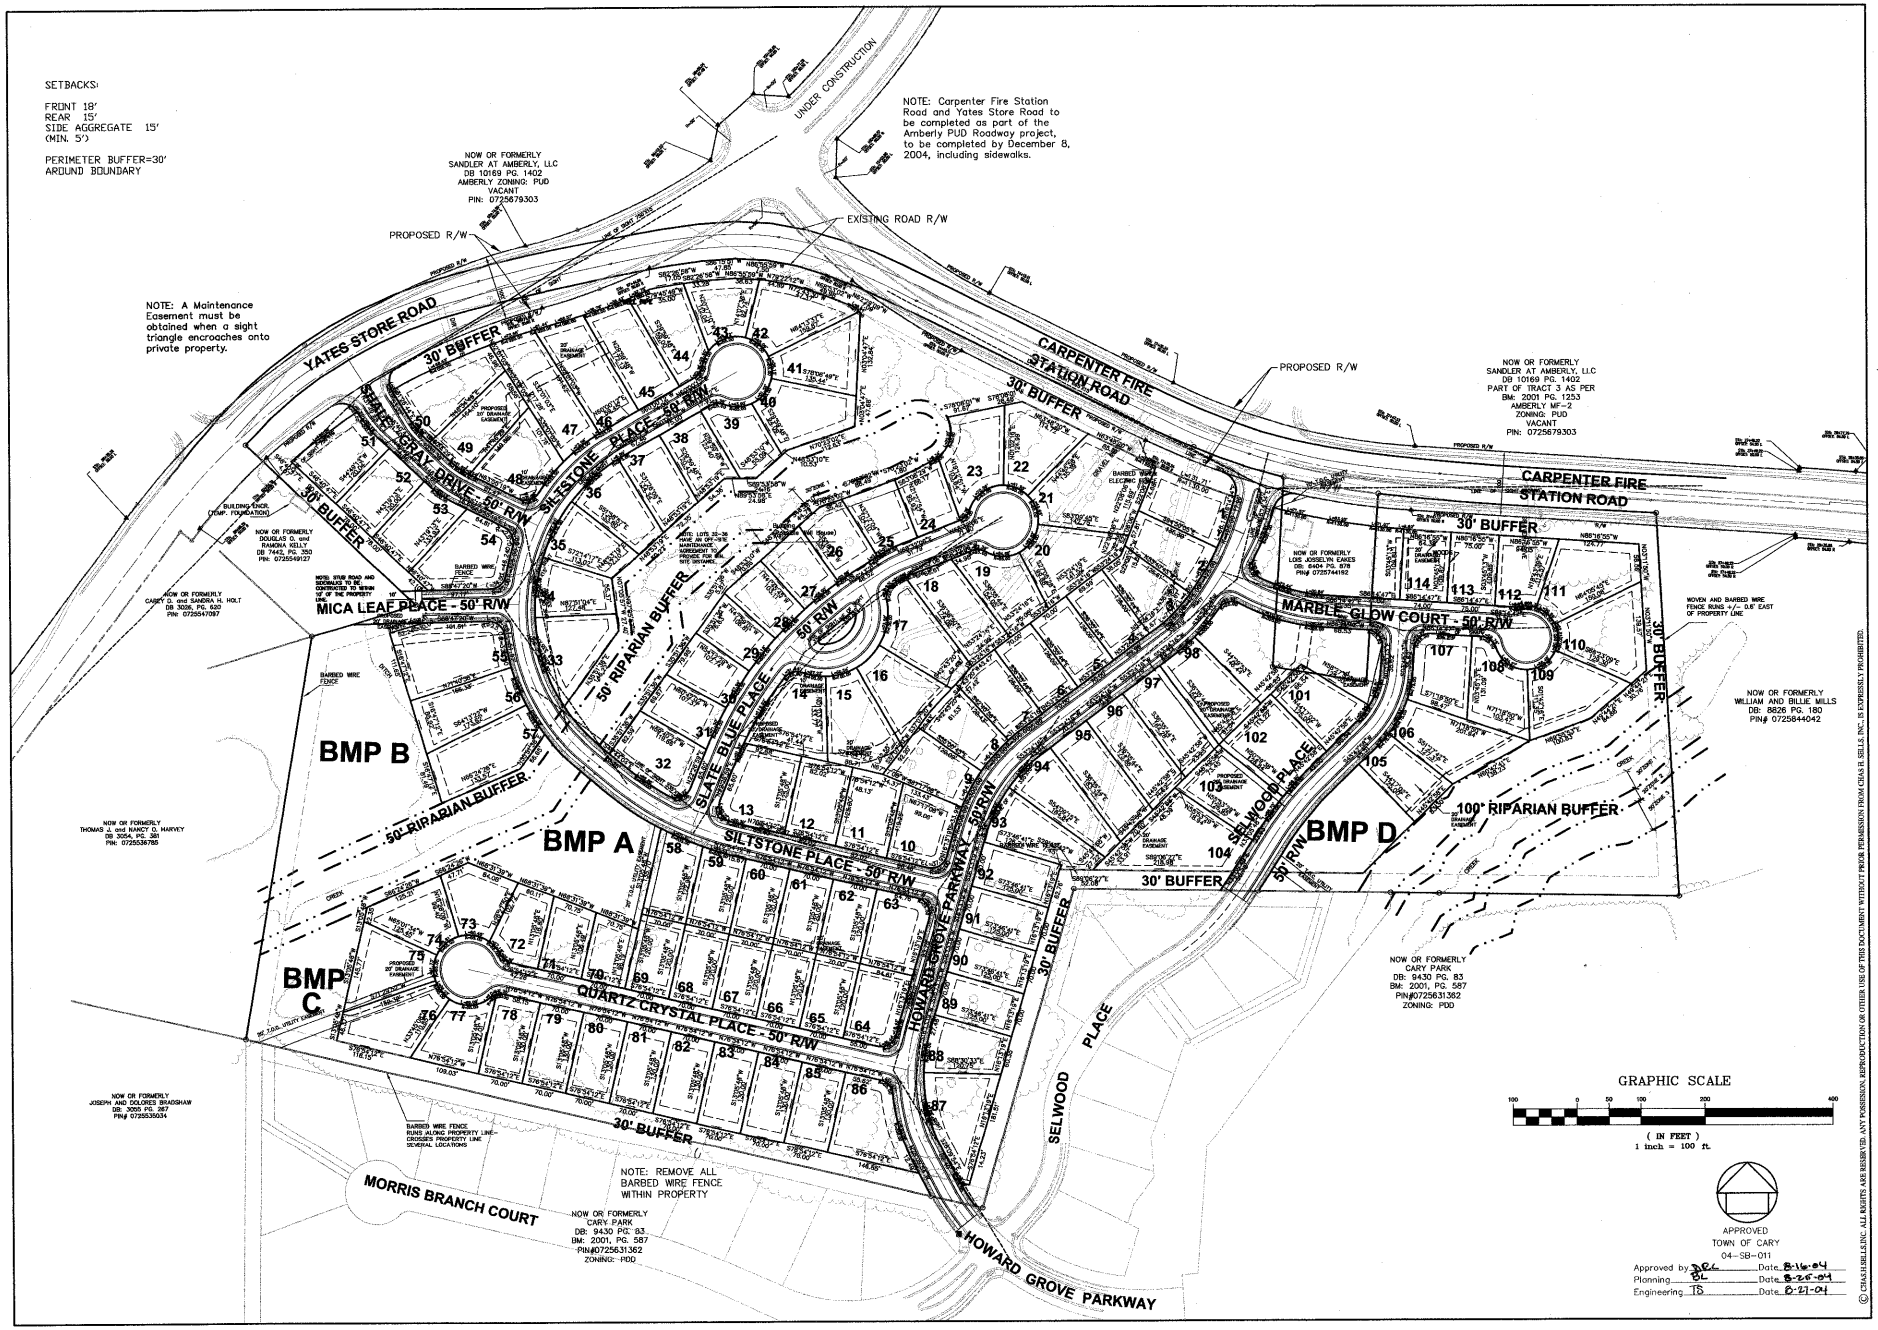

© CHASHELLS INC. ALL RIGHTS ARE RESERVED. ANY POSSESSION, REPRODUCTION OR OTHER USE OF THIS DOCUMENT WITHOUT PRIOR PERMISSION FROM CHAS H. SELLS, INC. IS EXPRESSLY PROHIBITED.

CHAS. H. SELLS, INC.
Consulting Engineers, Surveyors & Photogrammetrists
15300 Weston Parkway
Suite 106
Cary, NC 27513
Tel: 919-678-0035
Fax: 919-678-0206
www.chashells.com

NORTH CAROLINA PROFESSIONAL SEAL 024627 ENGINEER DONALD J. SEITZ
8/16/04
RELEASED FOR CONSTRUCTION

Blackstone at Amberly

1890 Yates Store Road - Cary, NC

Pulte Home Corporation
801 Corporate Center Drive, Suite 118
Raleigh, NC 27607

REVISIONS

PROJECT #: 04-4008 DATE: 8/02/04
DRAWN BY: WF CHECKED BY: DS
TITLE
OVERALL LAYOUT
SHEET
C1.0

K:\Projects\Sets Projects\04-4008 Pulte Homes_Amberly SF-1\Autodesk-Project-Files\dwg\04-4008.dwg, LO 1.0, 8/17/2004 11:25:00 AM