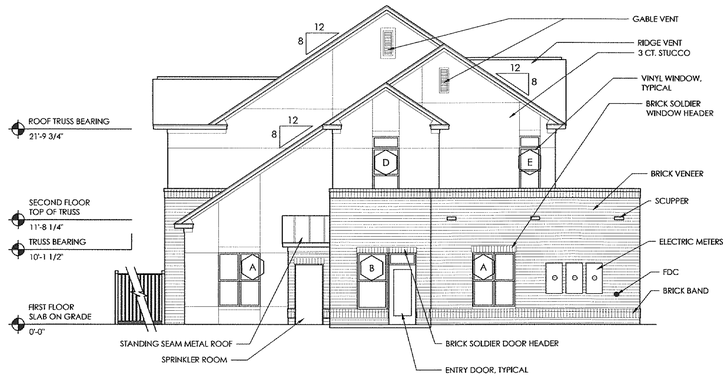

4 BUILDING 4 SIDE ELEVATION WITH SPRINKLER ROOM
1/8" = 1'-0"

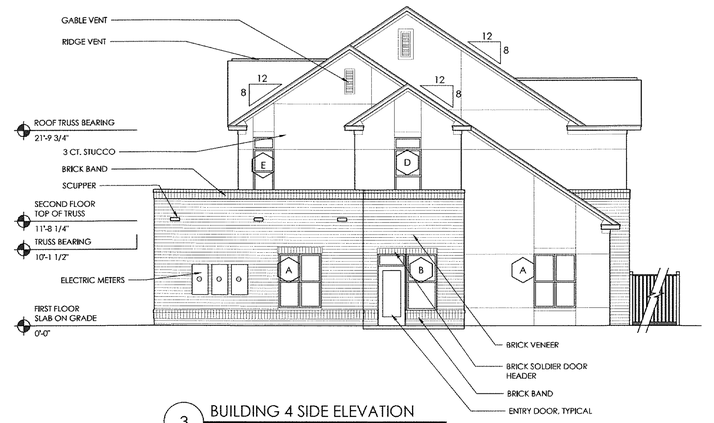

3 BUILDING 4 SIDE ELEVATION
1/8" = 1'-0"

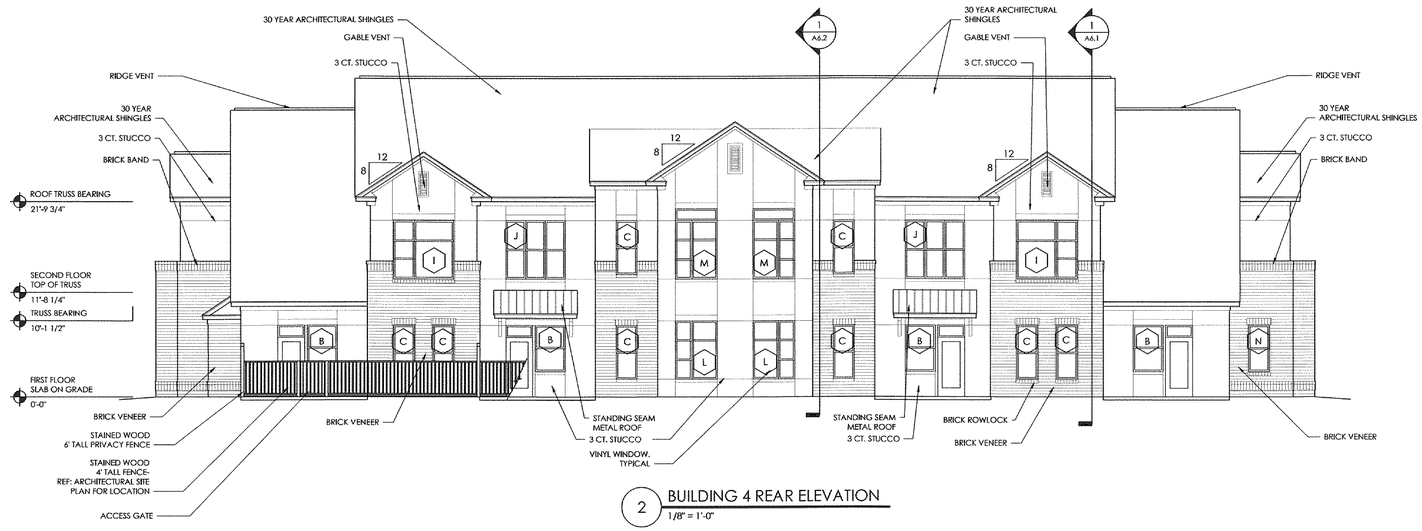

2 BUILDING 4 REAR ELEVATION
1/8" = 1'-0"

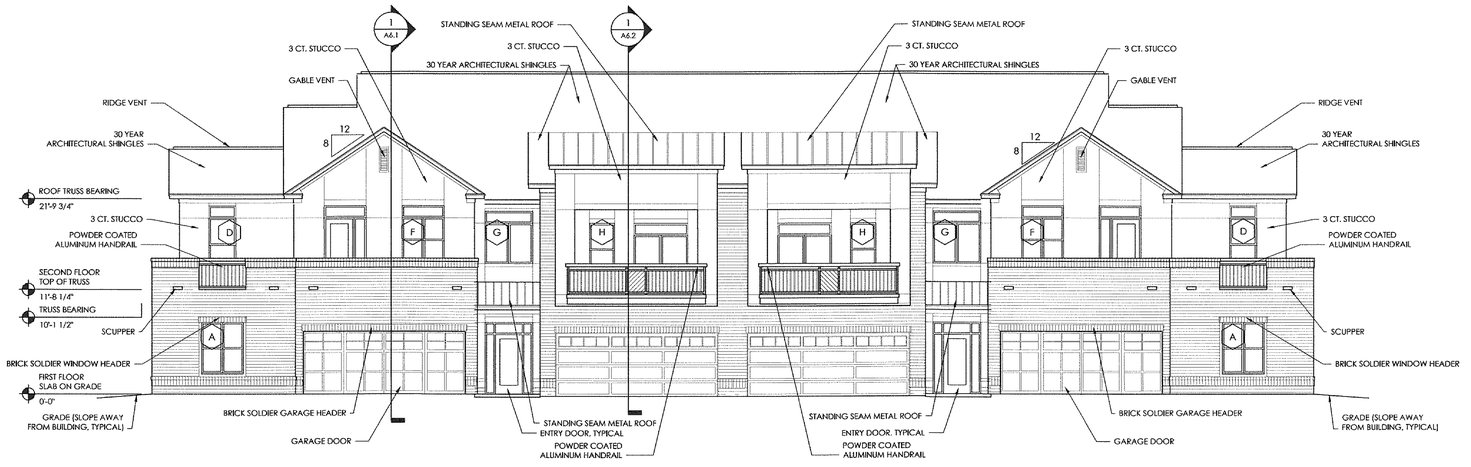

1 BUILDING 4 FRONT ELEVATIONS
1/8" = 1'-0"

A5.3 BUILDING 4 ELEVATIONS.DWG

HOUSING STUDIO
333 West Trade Street, Suite 300
Charlotte, NC 28202
T: 704.333.7862 F: 704.343.9380

RAVIN PARTNERS

BRADFORD TOWNHOMES.
CARY, NORTH CAROLINA

NORTHWOOD RAVIN

HOUSING STUDIO, P.A. REGISTERED ARCHITECTURAL CORPORATION CERT. NO. 50865 NORTH CAROLINA CHARLOTTE, NC

Project No: 1115
Issue Date: OCTOBER 28 2011
Issued For: 60% PROGRESS SET

Key Plan

07-SP-114-B
HTE #: 12-0186
APPROVED BY TOWN OF CARY
DEVELOPMENT REVIEW COMMITTEE
PLANNER: _____ DATE: 3/19/2012

BUILDING 4 ELEVATIONS

A5.3