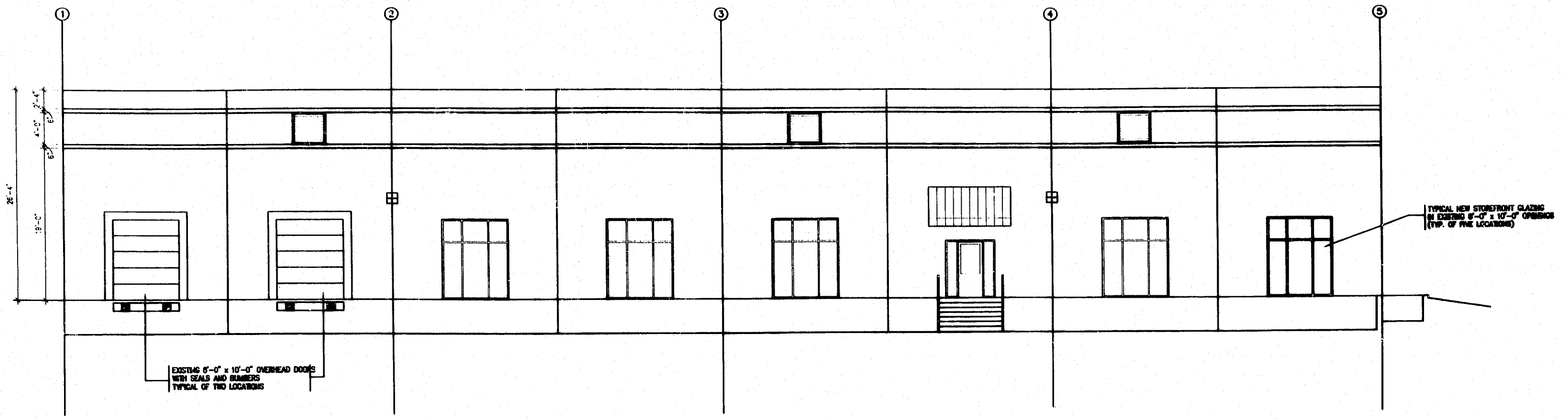

1 A3.1 PROPOSED WEST ELEVATION
SCALE: 1/8" = 1' - 0"

02-SP-134
APPROVED
TOWN OF CARY

APPROVED BY: DRC DATE: 2-14-03
PLANNING: BB DATE: 5-7-03
ENGINEERING: TS DATE: 5-9-03

NOTE:
ALL DIMENSIONS ARE TO FACE OF STUDS, CMU, BRICK, STRUCTURE LINE, OR CENTER LINE UNLESS OTHERWISE NOTED (U.O.N.). WRITTEN DIMENSIONS SHALL HAVE PRECEDENCE OVER SCALED DIMENSIONS. CONTRACTORS SHALL VERIFY AND BE RESPONSIBLE FOR ALL DIMENSIONS AND CONDITIONS ON THE JOB. FIELD CONDITIONS OF EXISTING BUILDINGS MAY VARY FROM INFORMATION CONTAINED ON THIS DRAWING. NOTIFY THIS OFFICE OF ANY VARIATIONS FROM THE DIMENSIONS AND CONDITIONS SHOWN ON THESE DRAWINGS FOR RECOMMENDATION OF THE PARTICULAR STRUCTURE.

GREGORY R. REYNOLDS
REGISTERED ARCHITECT
635
NORTH CAROLINA
WINSTON-SALEM, N.C.

REYNOLDS ARCHITECTURE CORPORATION
REGISTERED ARCHITECTURE CORPORATION
50797
NORTH CAROLINA
WINSTON-SALEM, N.C.

reynolds architecture CORPORATION
ARCHITECTURE • PLANNING • INTERIOR DESIGN
3820 TRIAD COURT
WINSTON-SALEM, N.C. 27107
336/771-0088 FAX 336/771-1888

REVISIONS

DATE 11/22/02
DRAWN BY REYNOLDS
TO/A PROJECT NUMBER 2002-
CLIENT PROJECT NUMBER KT 2288
SCALE 1/8" = 1'-0"
FILE NAME BC-A3.1

PRELIMINARY
PROPOSED TENANT UPFIT FOR
BRADY SERVICES
KITTY HAWK AIRPORT EXECUTIVE PARK
CARY, NORTH CAROLINA

GENERAL CONTRACTOR
LANDMARK
6800 TRIAD COURT
WINSTON-SALEM, N.C. 27107
336-761-8800

THIS DRAWING IS THE PROPERTY OF REYNOLDS/ARCHITECTURE CORPORATION AND IS NOT TO BE USED FOR ANY WORK OTHER THAN THAT AUTHORIZED BY SAME. IT IS NOT TO BE COPIED OR REPRODUCED IN PART OR WHOLE.

SHEET NUMBER
A·3.1
BRADY SERVICES-CARY
PROJECT NUMBER
KT 2288 2002-