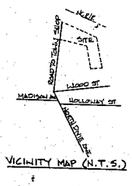

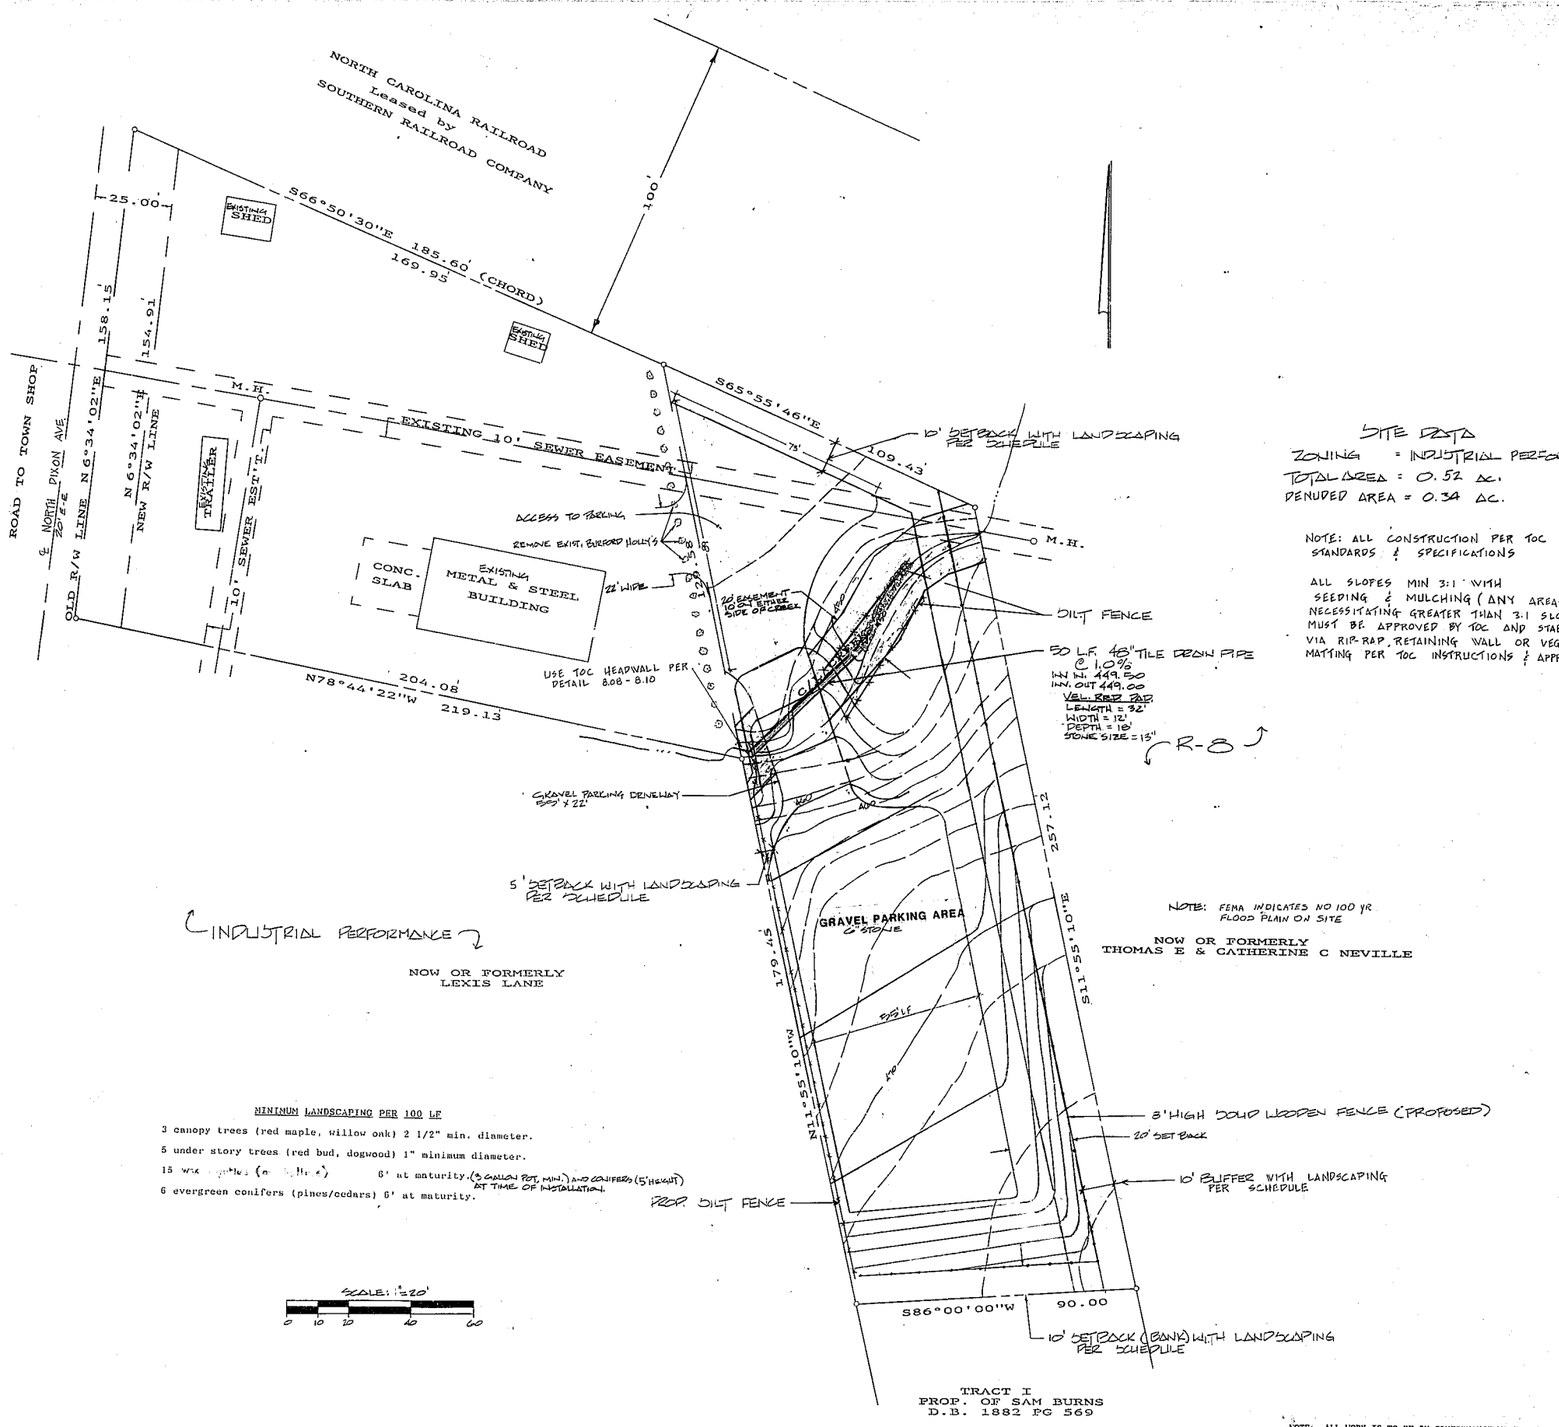

SITE DATA

ZONING = INDUSTRIAL PERFORMANCE
TOTAL AREA = 0.52 AC.
DENUDED AREA = 0.34 AC.

NOTE: ALL CONSTRUCTION PER TOC STANDARDS & SPECIFICATIONS

ALL SLOPES MIN 3:1 WITH SEEDING & MULCHING (ANY AREAS NECESSITATING GREATER THAN 3:1 SLOPE MUST BE APPROVED BY TOC AND STABILIZED VIA RIP-RAP, RETAINING WALL OR VEGATATION MATTING PER TOC INSTRUCTIONS & APPROVAL

MINIMUM LANDSCAPING PER 100 LF

3 canopy trees (red maple, willow oak) 2 1/2" min. diameter.

5 under story trees (red bud, dogwood) 1" minimum diameter.

15 [illegible] 6' at maturity. (5 GALLON POT, MIN.) AND CONIFERS (5' HEIGHT) AT TIME OF INSTALLATION.

6 evergreen conifers (pines/cedars) 6' at maturity.

SCALE: 1" = 20'

0 10 20 40 60

NOTE: ALL WORK IS TO BE IN CONFORMANCE WITH TOWN OF CARY STANDARDS AND SPECIFICATIONS.

NORTH CAROLINA REGISTERED LANDSCAPE ARCHITECT SEAL 3409