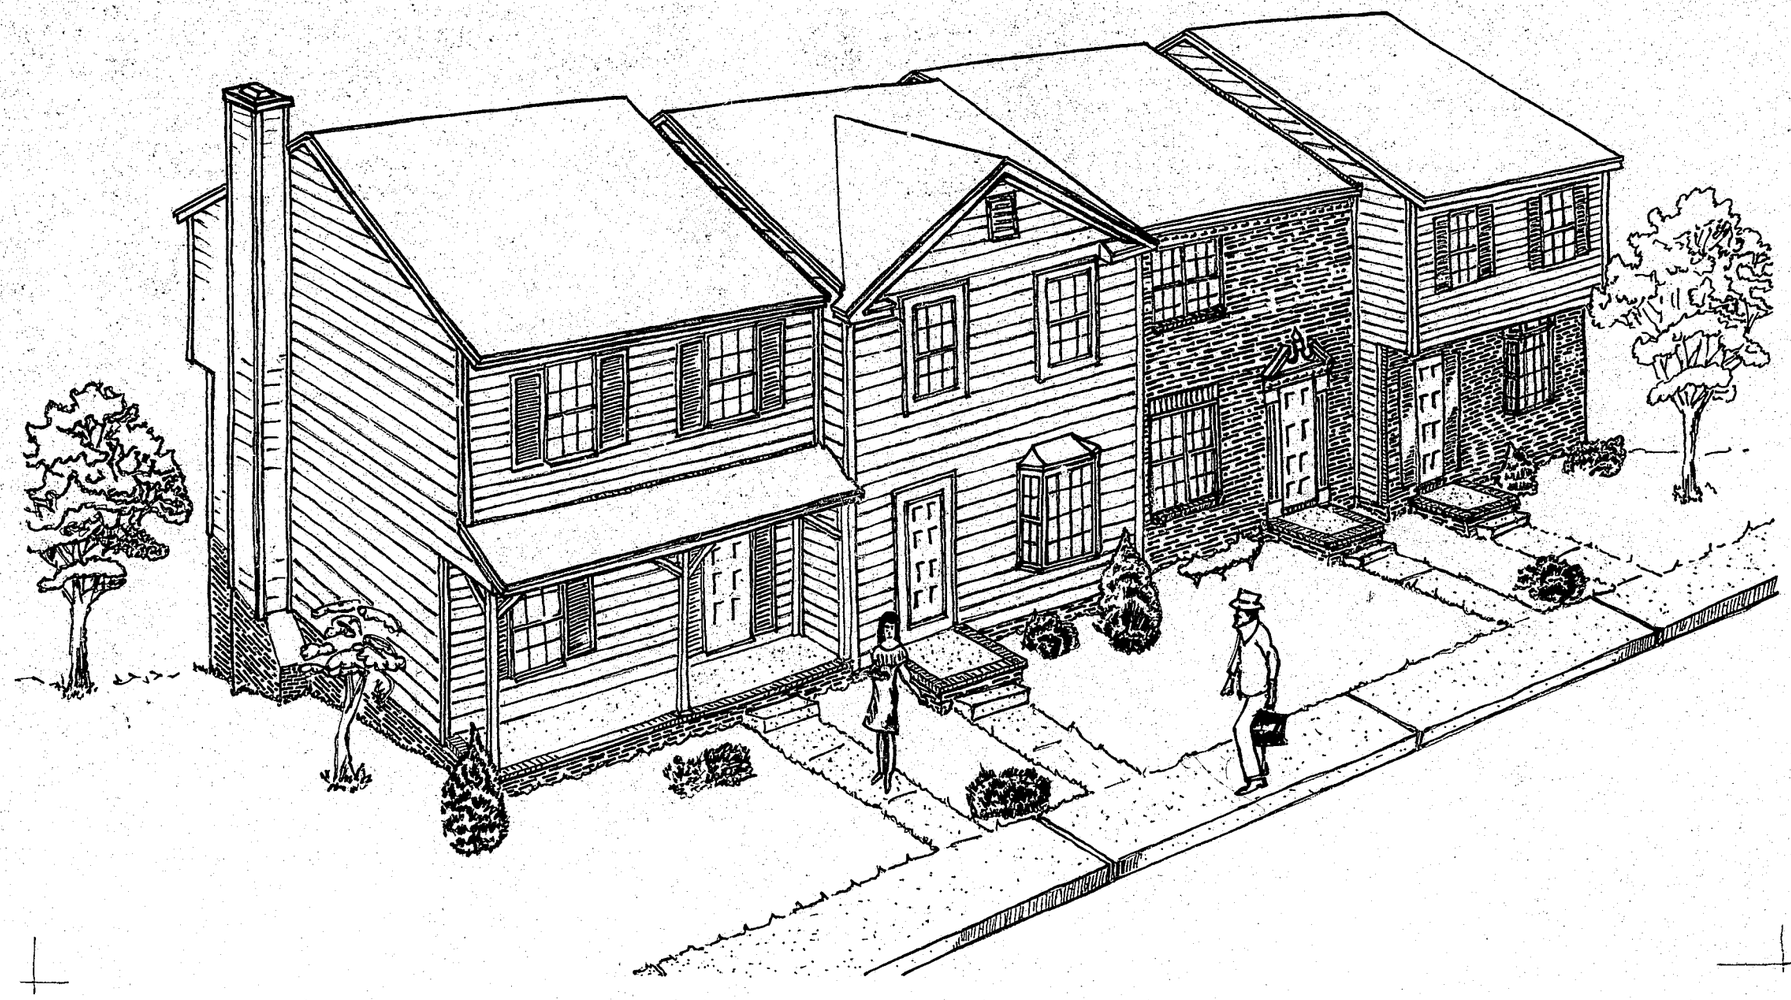

key Homes				
DATE	REVISION #	DATE		SHEET NO.
		DRAWN		