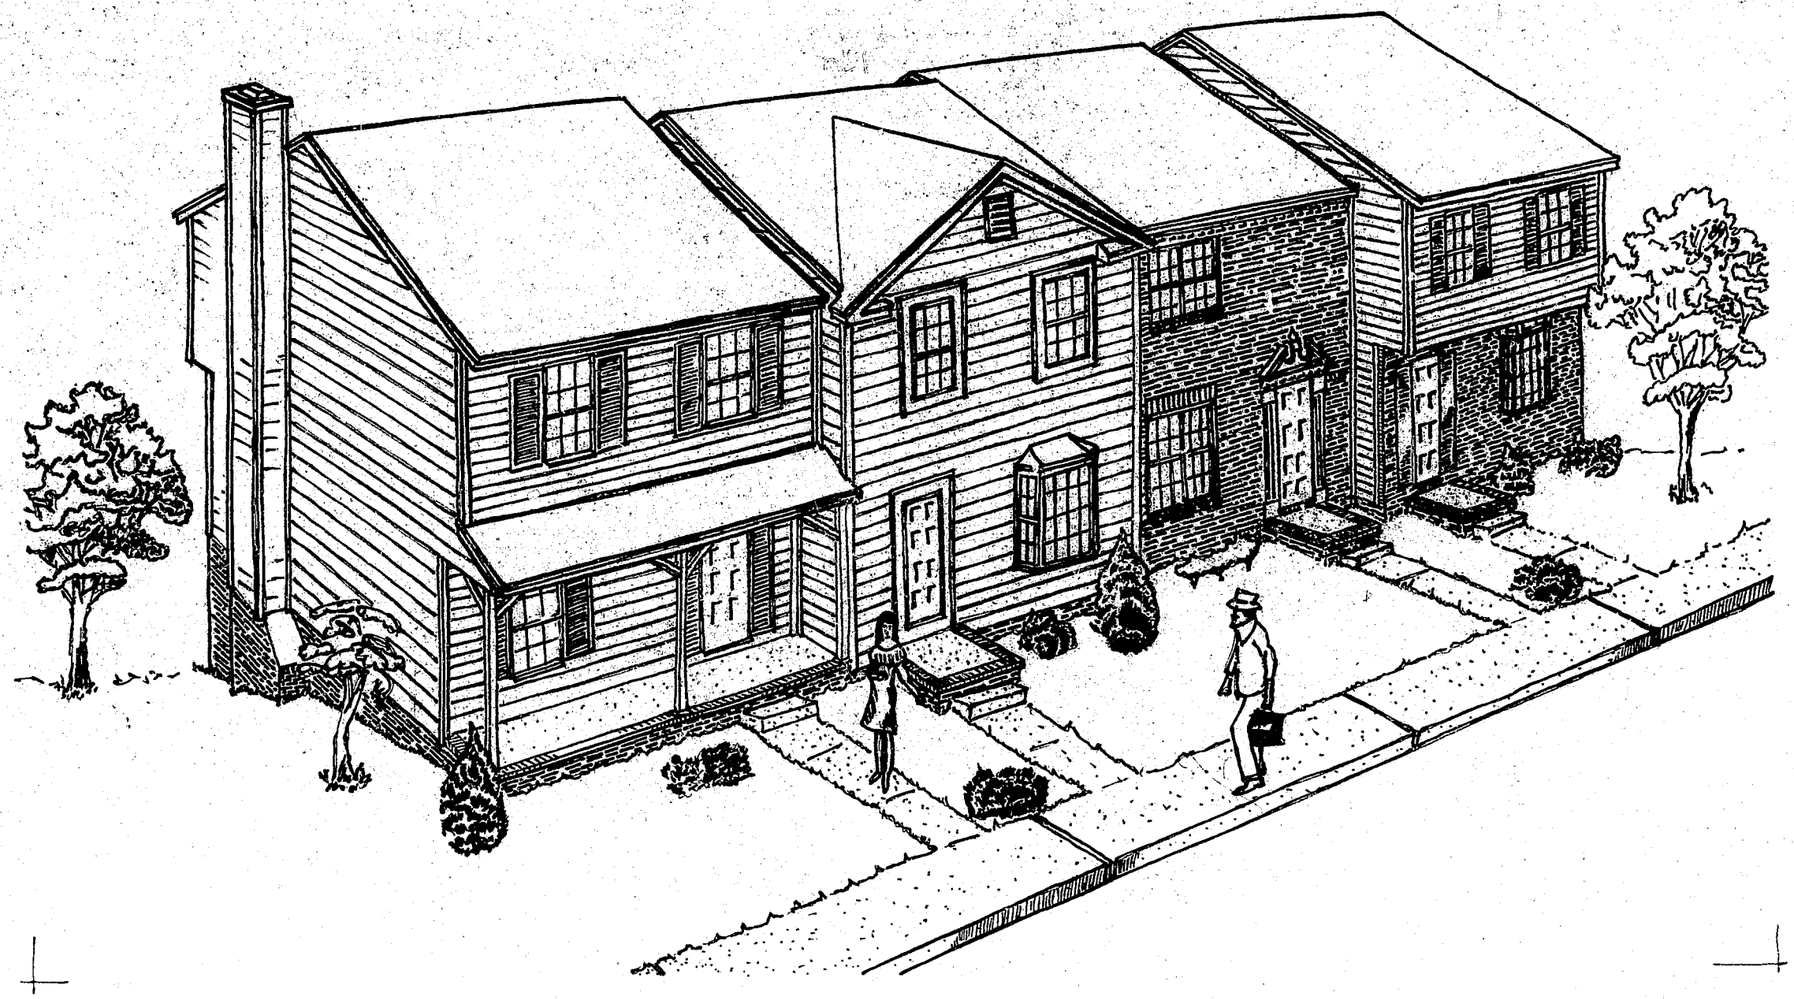

key Homes

DATE	REVISION #	DATE		SHEET NO.
		DRAWN		